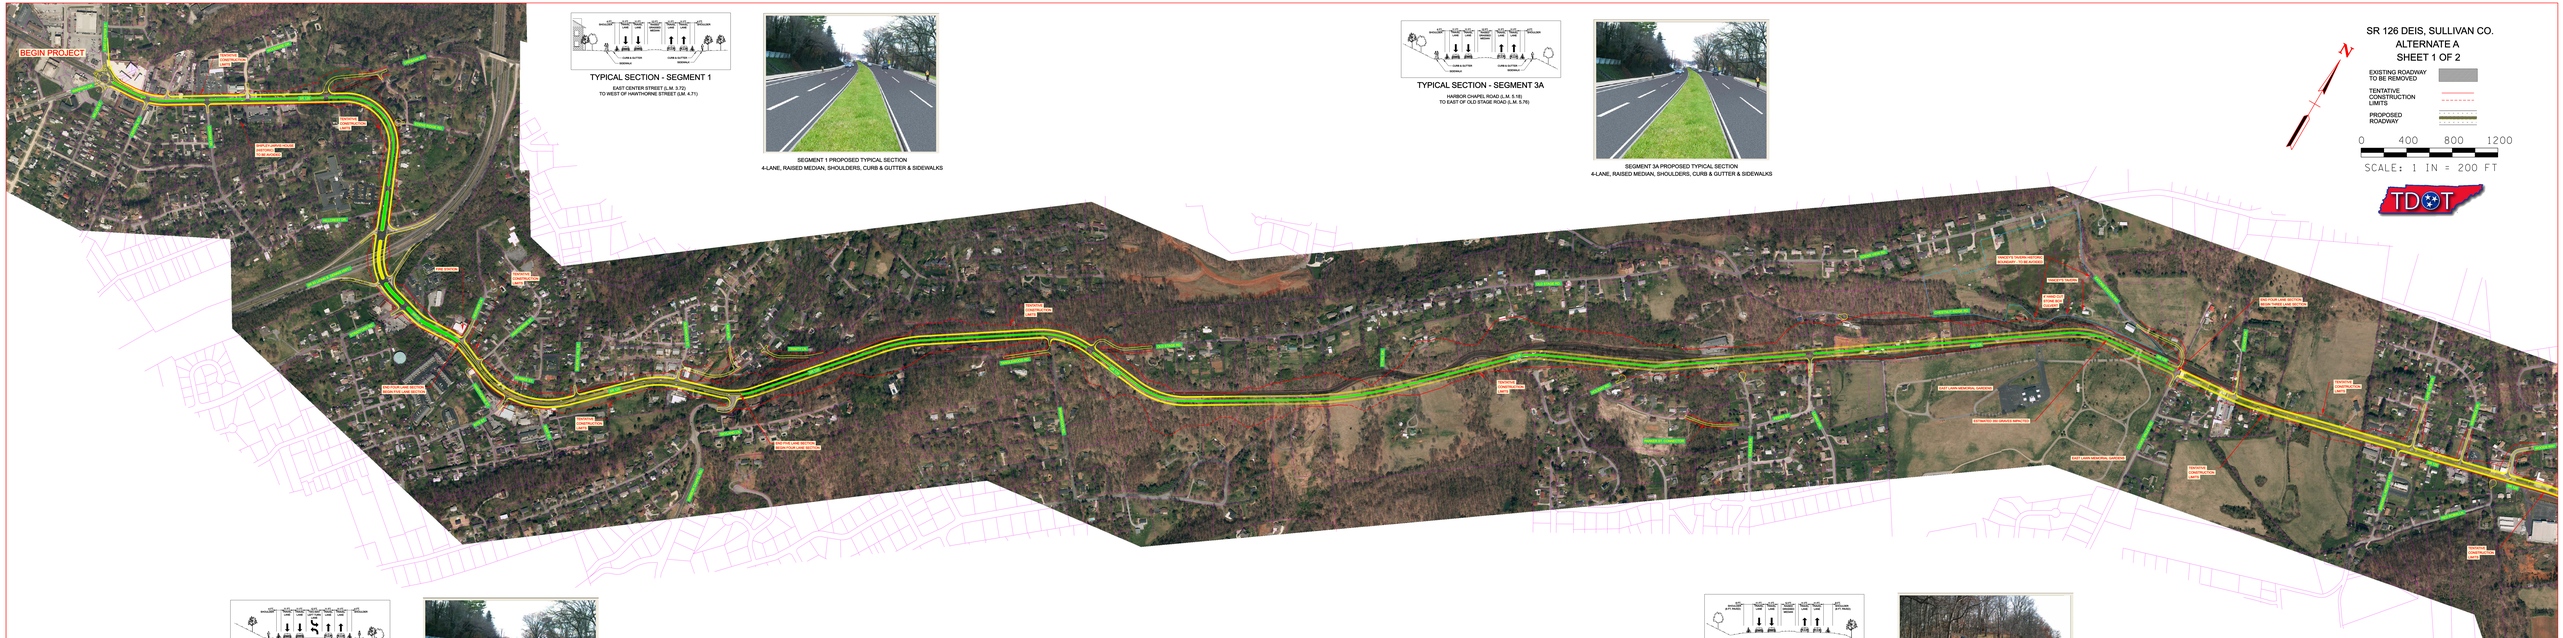

TYPICAL SECTION - SEGMENT 1

EAST CENTER STREET (L.M. 3.72)
TO WEST OF HAWTHORNE STREET (LM. 4.71)

SEGMENT 1 PROPOSED TYPICAL SECTION
4-LANE, RAISED MEDIAN, SHOULDERS, CURB & GUTTER & SIDEWALKS

TYPICAL SECTION - SEGMENT 3A

HARBOR CHAPEL ROAD (L.M. 5.18)
TO EAST OF OLD STAGE ROAD (L.M. 5.76)

SEGMENT 3A PROPOSED TYPICAL SECTION
4-LANE, RAISED MEDIAN, SHOULDERS, CURB & GUTTER & SIDEWALKS

SR 126 DEIS, SULLIVAN CO.
ALTERNATE A
SHEET 1 OF 2

EXISTING ROADWAY TO BE REMOVED

TENTATIVE CONSTRUCTION LIMITS

PROPOSED ROADWAY

0 400 800 1200

SCALE: 1 IN = 200 FT

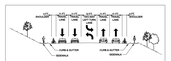

TYPICAL SECTION - SEGMENT 2

WEST OF HAWTHORNE STREET (L.M. 4.71)
TO HARBOR CHAPEL ROAD (L.M. 5.18)

SEGMENT 2 PROPOSED TYPICAL SECTION
4-LANE, CENTER TURN LANE, SHOULDERS, CURB & GUTTER & SIDEWALKS

SR 126 SULLIVAN COUNTY DEIS - ALTERNATE A

TYPICAL SECTION - SEGMENT 3B

EAST OF OLD STAGE ROAD (L.M. 5.76)
TO COOKS VALLEY ROAD (L.M. 7.85)

SEGMENT 3B PROPOSED TYPICAL SECTION
4-LANE, RAISED MEDIAN, SHOULDERS, ROADSIDE DITCHES