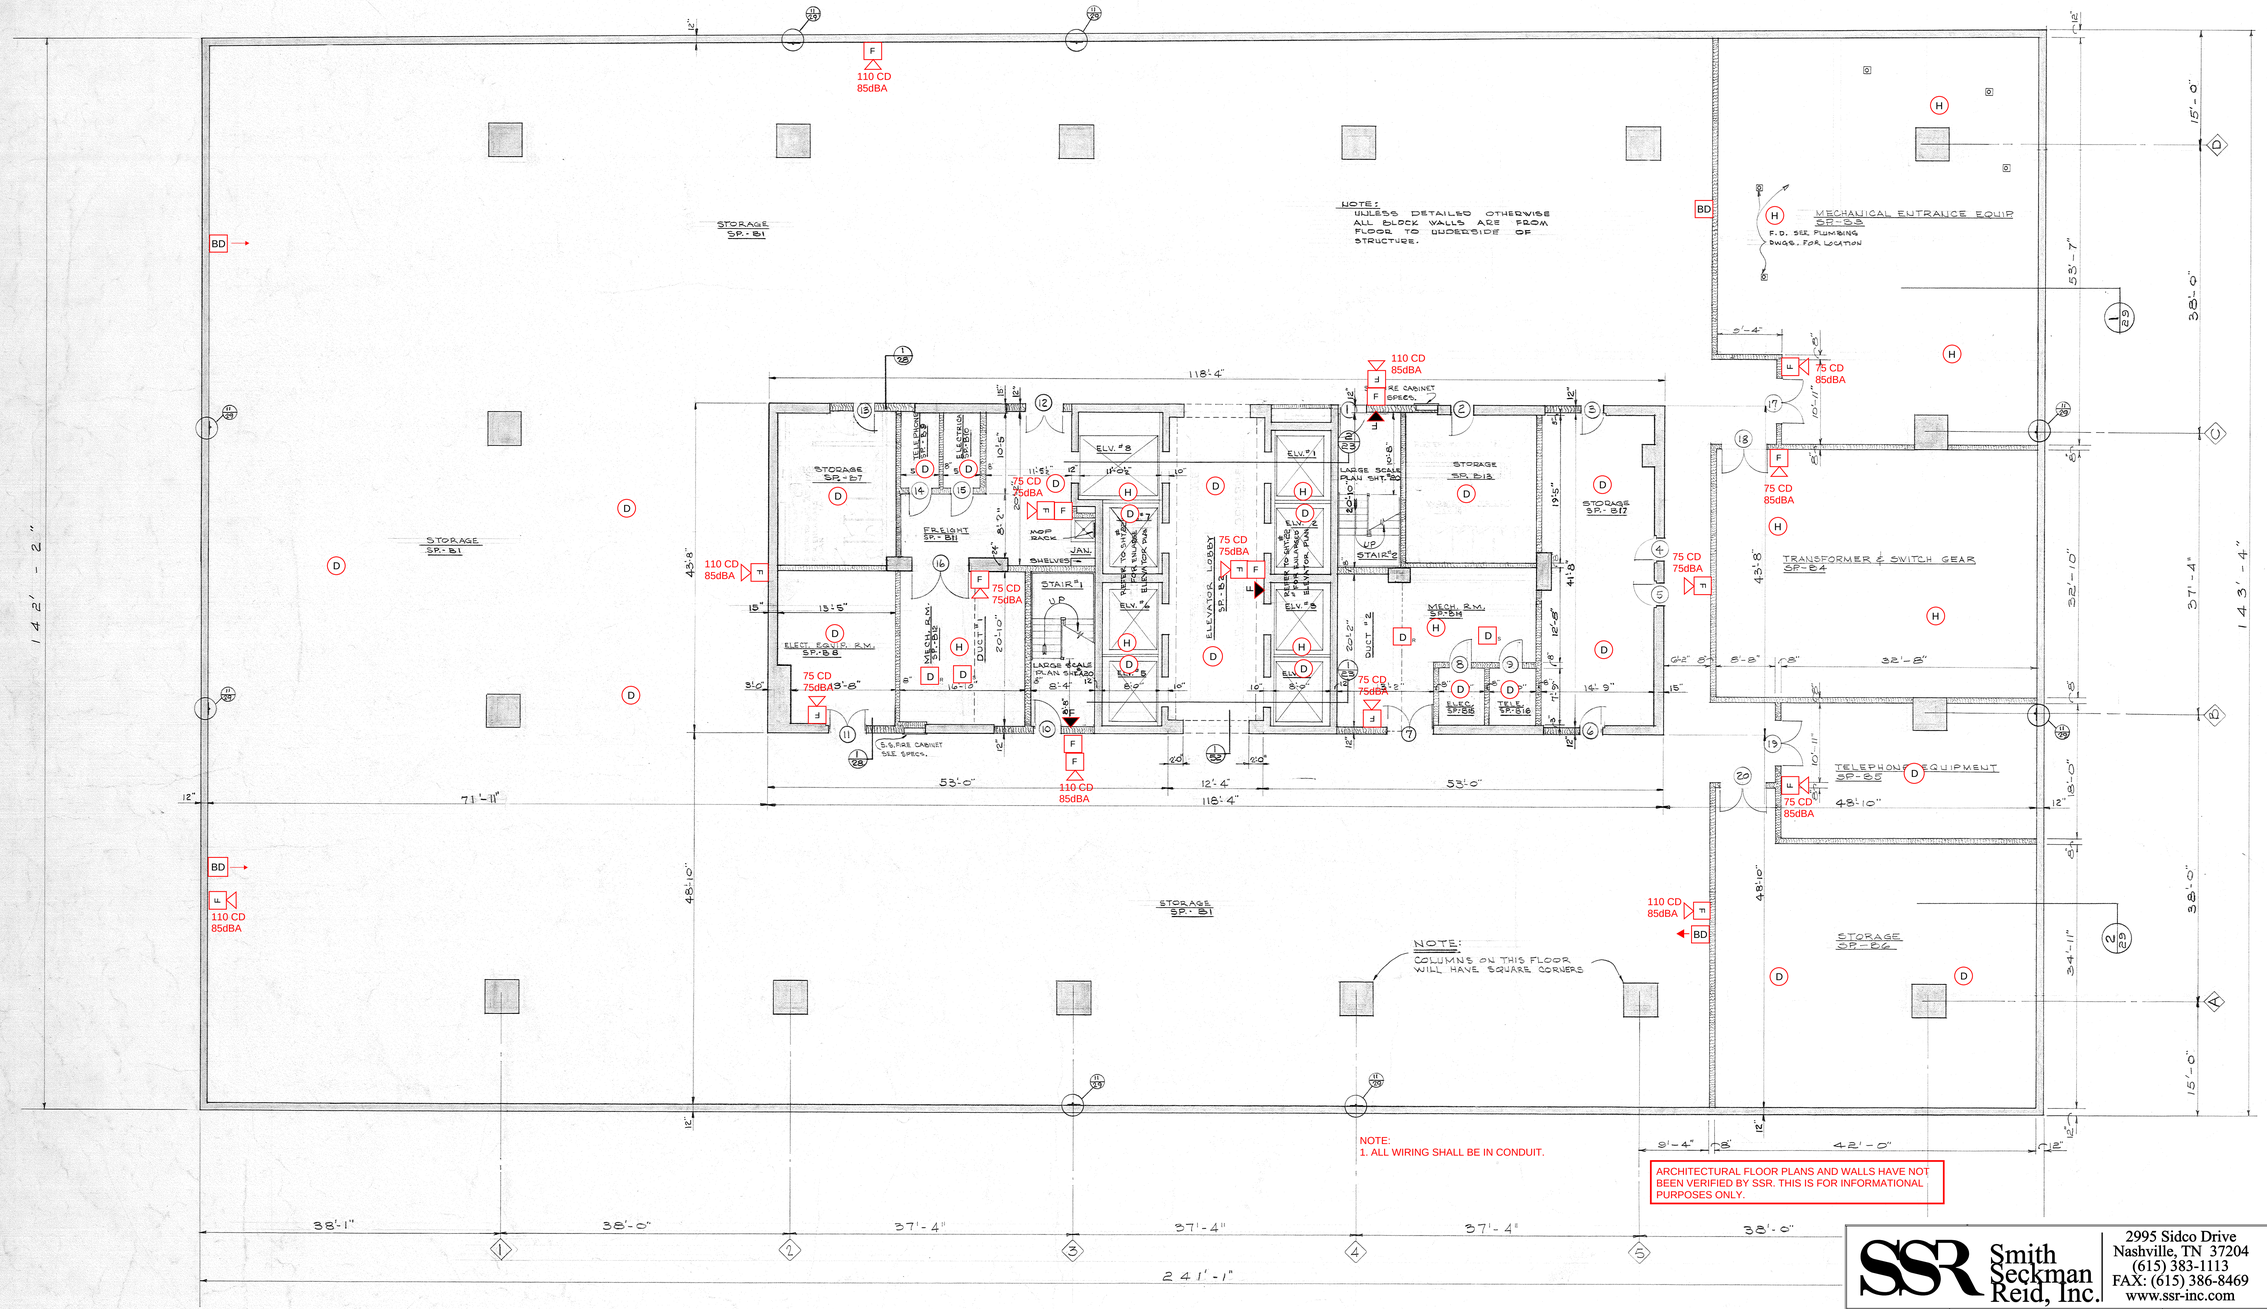

BASEMENT FLOOR PLAN 1/8" = 1'-0"

CRITERIA DOCUMENTS - NOT FOR CONSTRUCTION

AN OFFICE BUILDING FOR THE STATE OF TENNESSEE
CHARLOTTE, FIFTH AND DEADERICK
NASHVILLE TENNESSEE

BASEMENT FLOOR PLAN

SSR Smith Seckman Reid, Inc.
2995 Sidco Drive
Nashville, TN 37204
(615) 383-1113
FAX: (615) 386-8469
www.ssr-inc.com

DRAWN BY:	FIRE ALARM REPLACEMENT	ISSUE DATE: 08/28/2012
CHECKED BY:	ANDREW JACKSON STATE OFFICE BUILDING	DRAWING NO. FA-1
JOB NO. 1142055.0		

PROJECT NO. 73-21-67
DRAWN BY M.D.H. & G.T.
CHECKED BY G.T. J.R.J.
ISSUE DATE NOV. 9, 1987
SHEET NUMBER

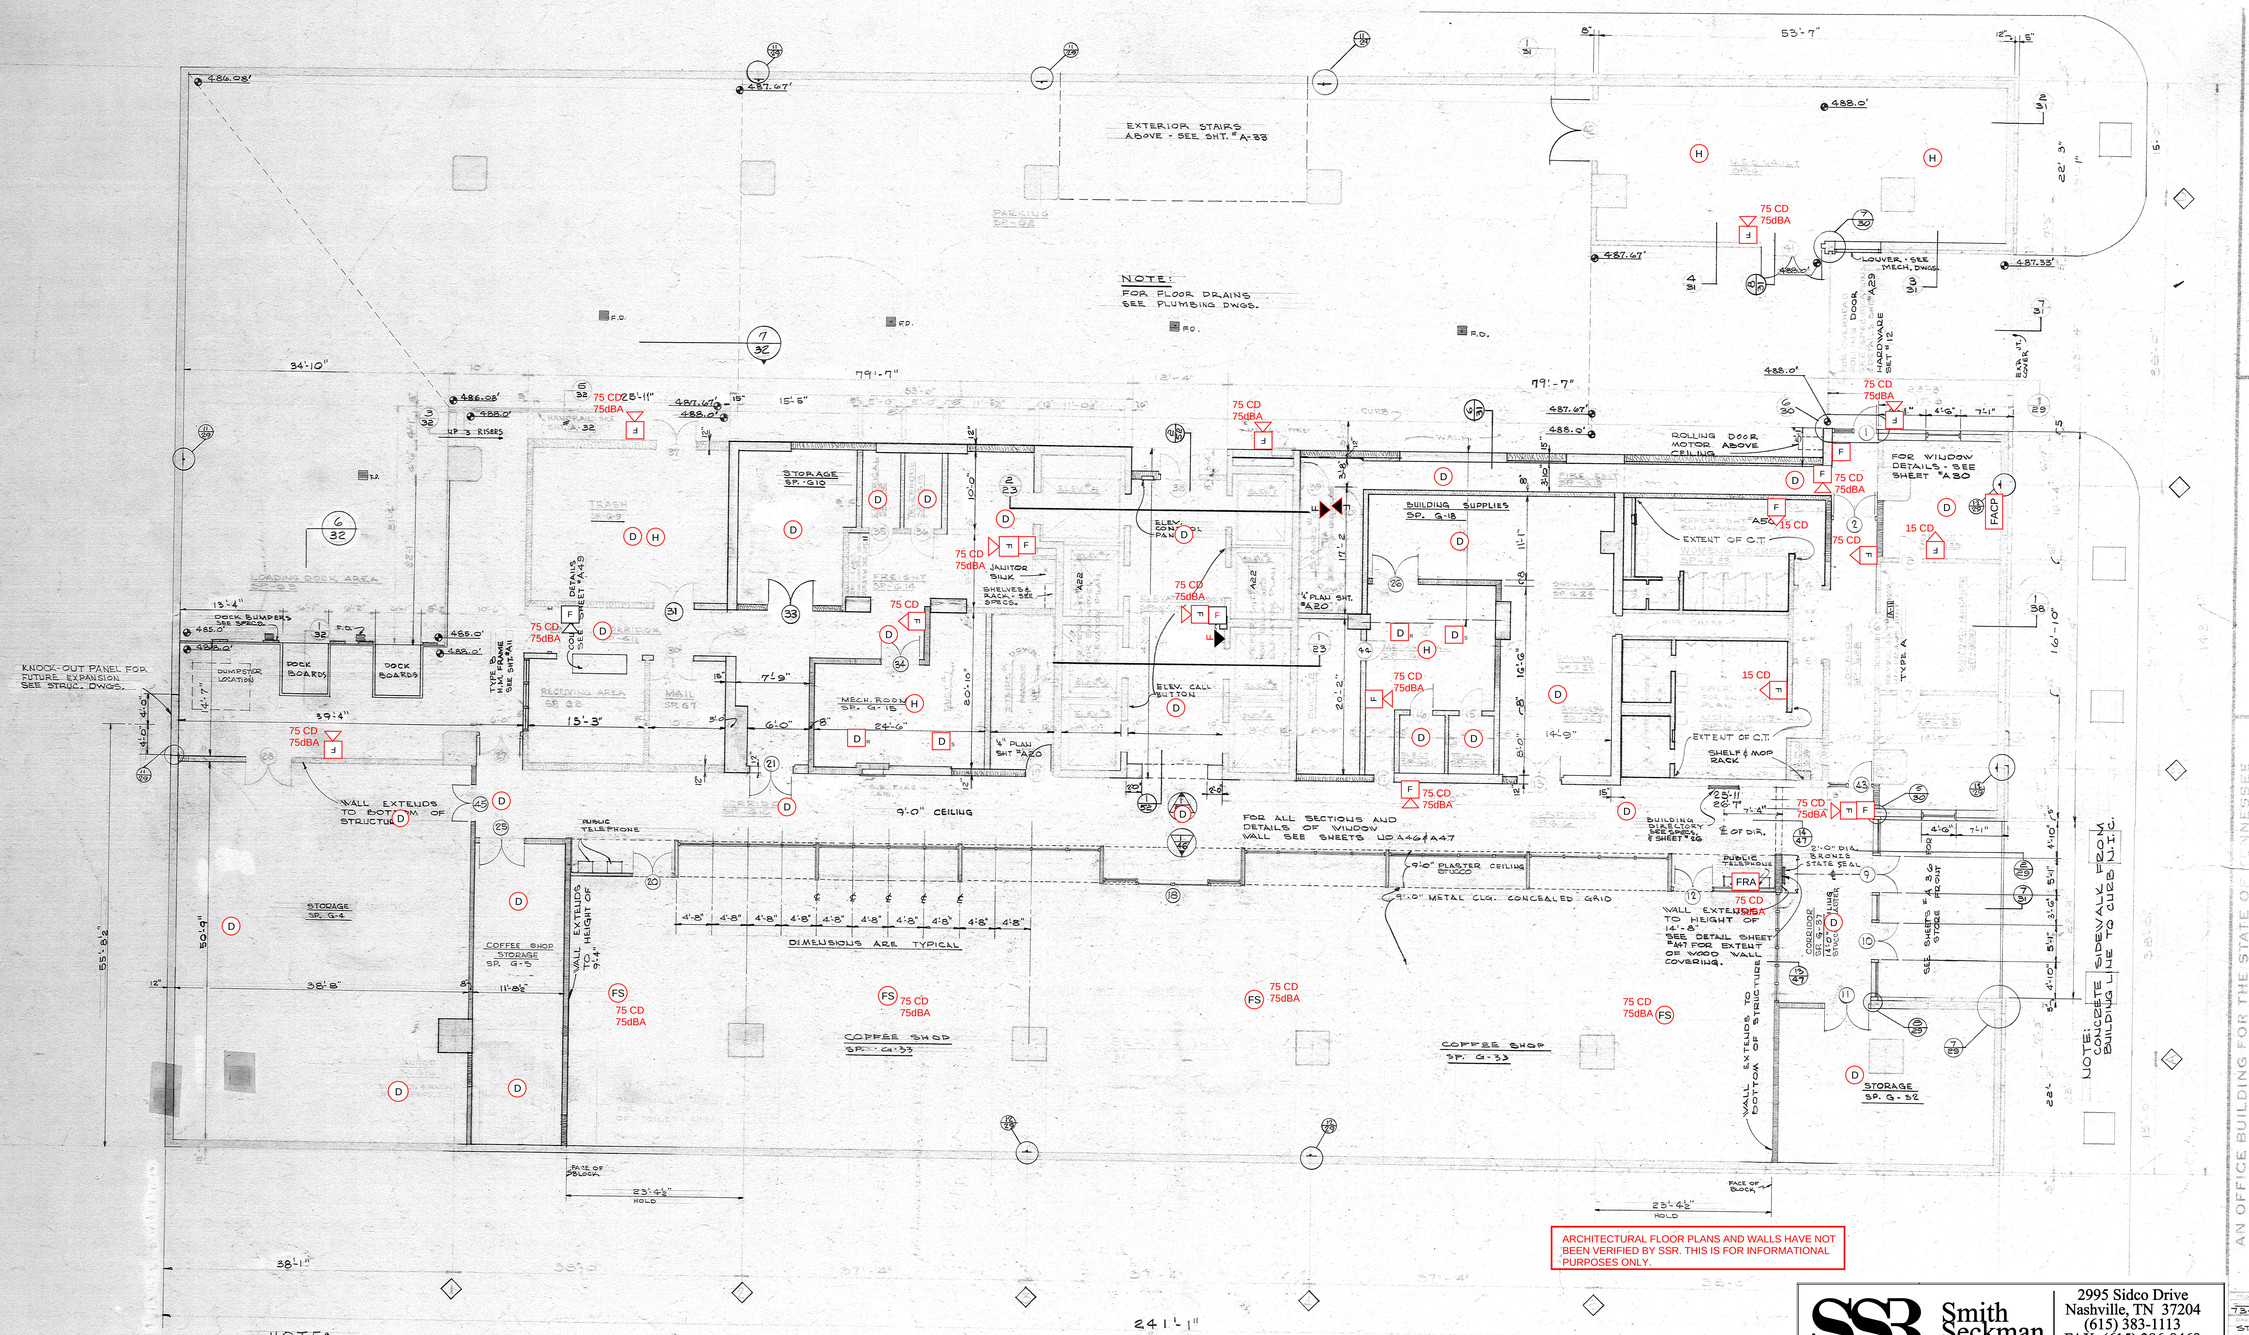

ARCHITECTURAL FLOOR PLANS AND WALLS HAVE NOT BEEN VERIFIED BY SSR. THIS IS FOR INFORMATIONAL PURPOSES ONLY.

CRITERIA DOCUMENTS - NOT FOR CONSTRUCTION

SSR Smith Seckman Reid, Inc.
2995 Sidco Drive
Nashville, TN 37204
(615) 383-1113
FAX: (615) 386-8469
www.ssr-inc.com

DRAWN BY:	FIRE ALARM REPLACEMENT	ISSUE DATE: 08/28/2012
CHECKED BY:	ANDREW JACKSON STATE OFFICE BUILDING	DRAWING NO. FA-2
JOB NO. 1142055.0		

AN OFFICE BUILDING FOR THE STATE OF TENNESSEE
CHARLOTTE, FIFTH AND DEADERICK
NASHVILLE, TENN. 37203

GROUND FLOOR PLAN

529
73-01-67
STAFF
G.T. JRJ
NOV. 9, 1967

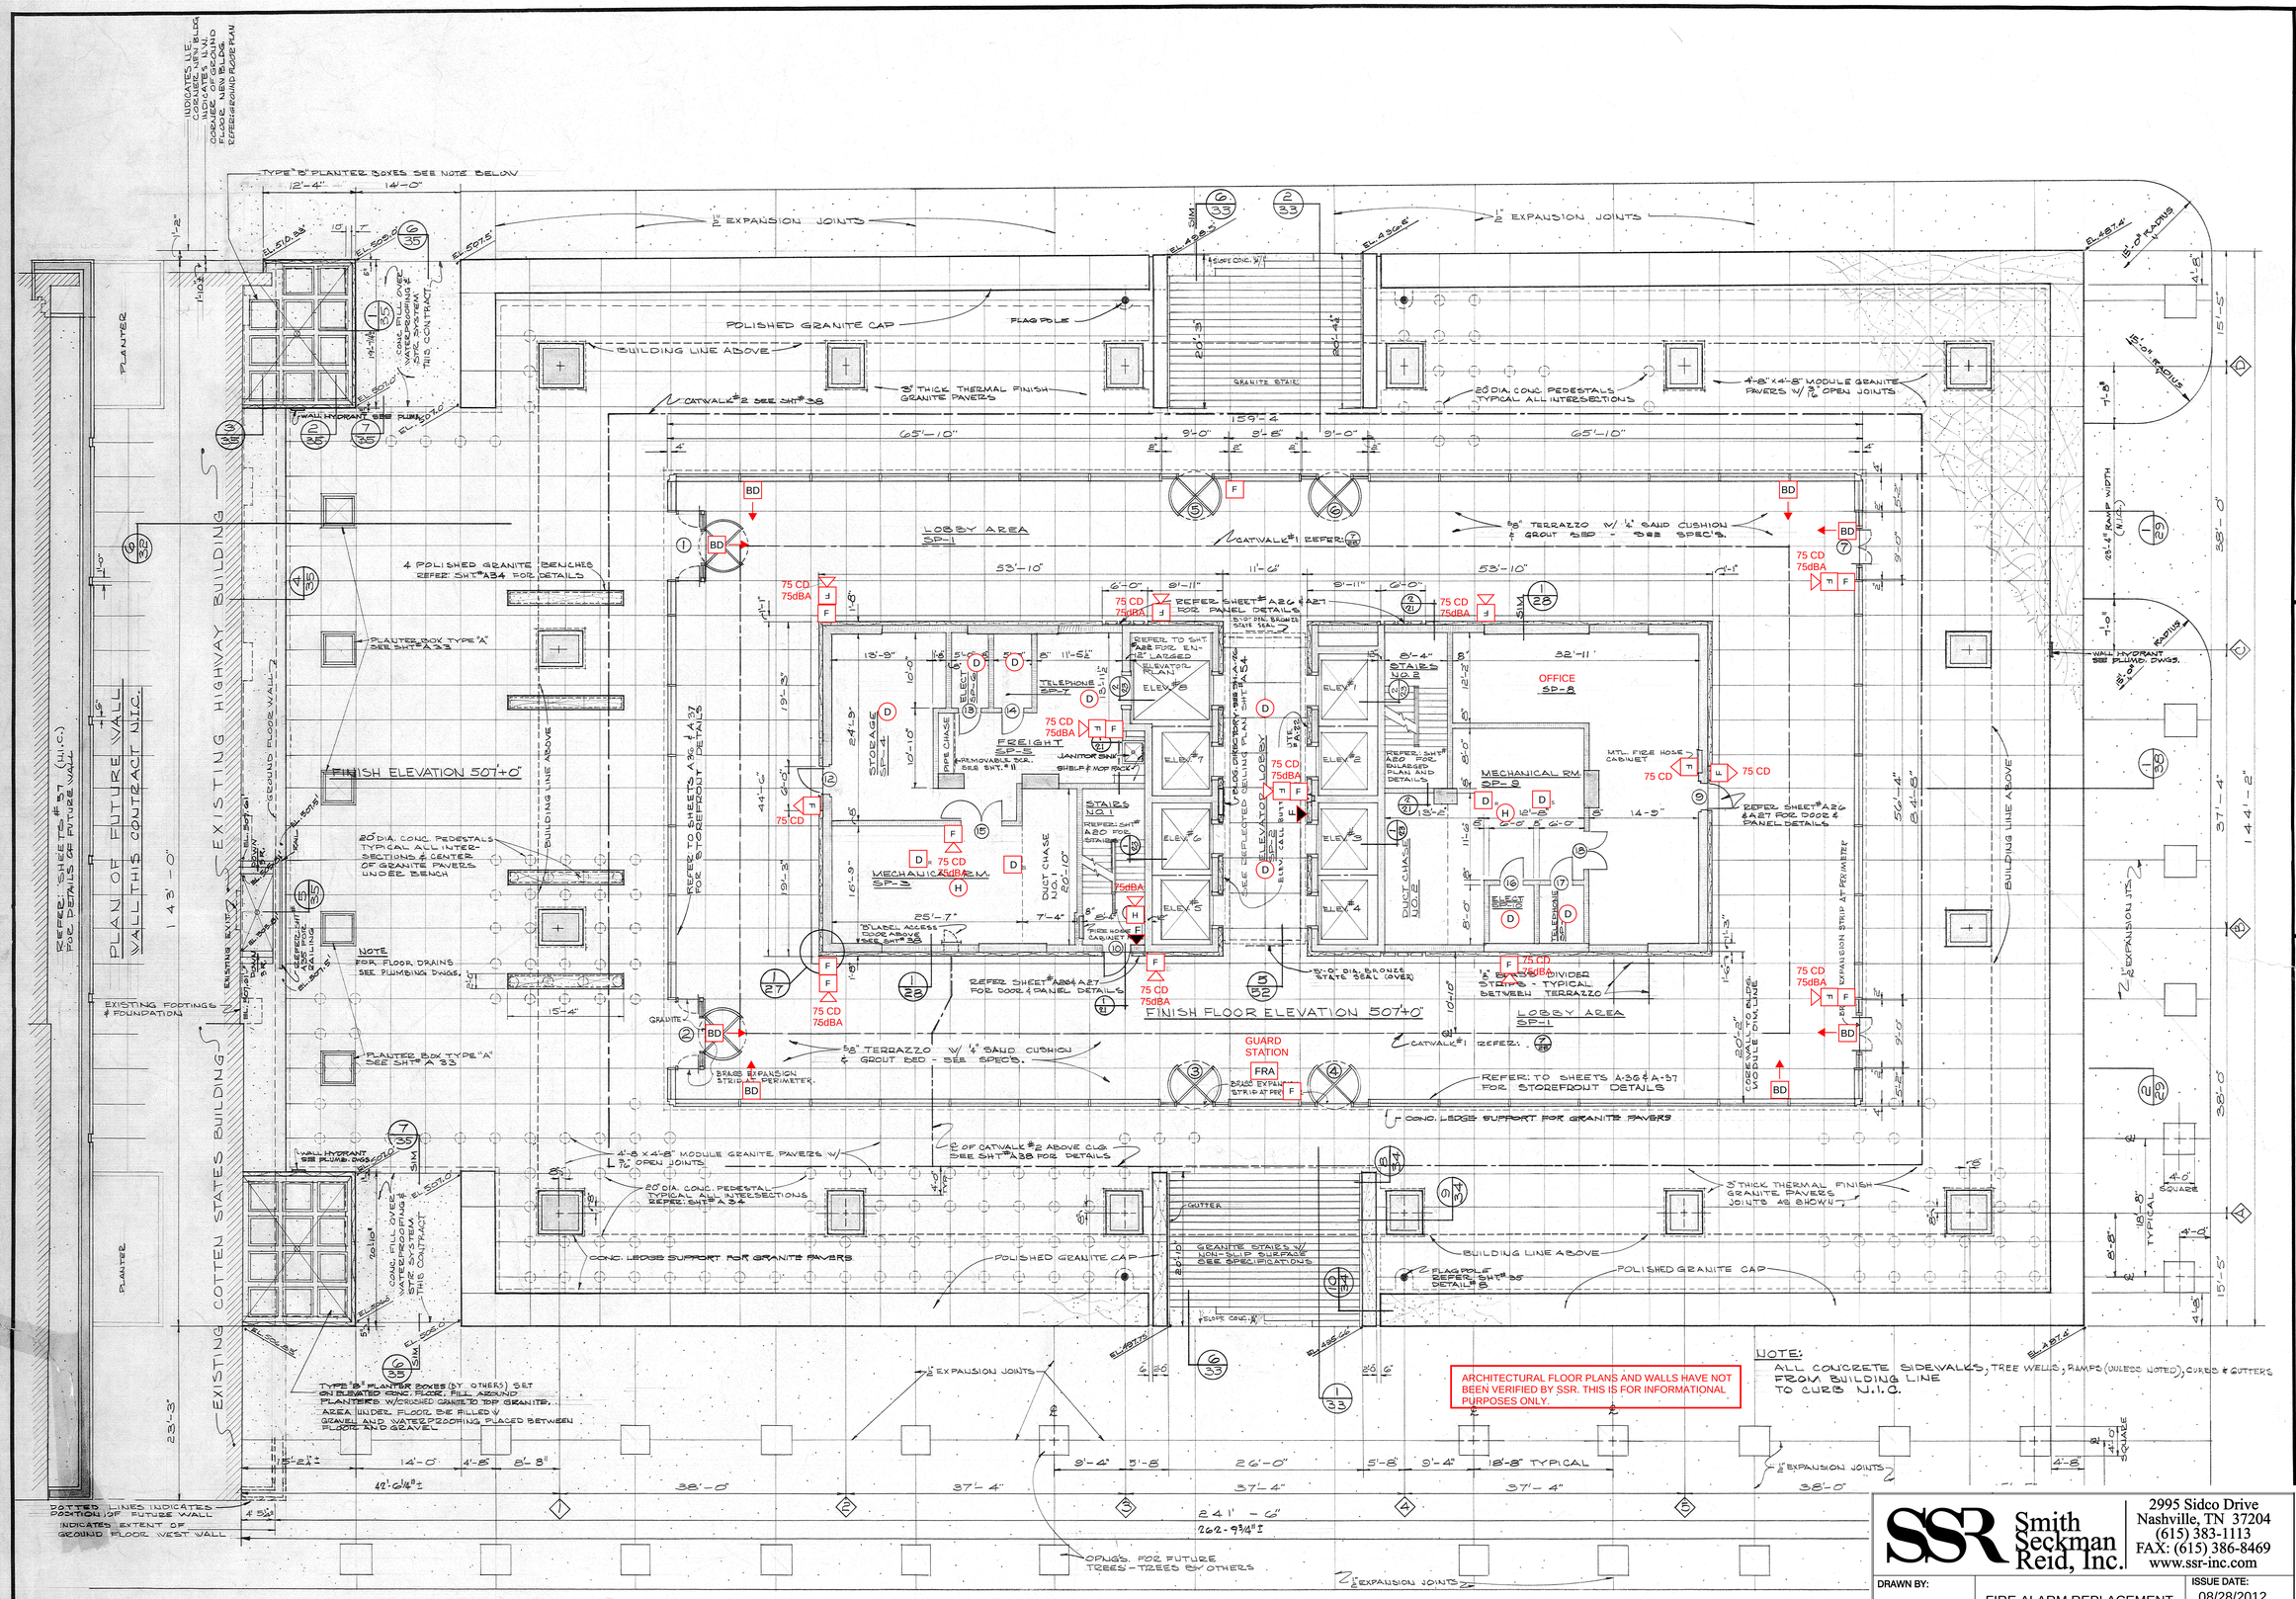

NOTE:
SEE STRUCTURAL DRAWINGS AND DETAIL 13/29 FOR EXPANSION JOINT IN GRANITE WALLS.

FIRST FLOOR 1/8" = 1'-0"

ARCHITECTURAL FLOOR PLANS AND WALLS HAVE NOT BEEN VERIFIED BY SSR. THIS IS FOR INFORMATIONAL PURPOSES ONLY.

NOTE:
ALL CONCRETE SIDEWALKS, TREE WELLS, RAMPS (UNLESS NOTED), CURBS & GUTTERS FROM BUILDING LINE TO CURB N.I.C.

CRITERIA DOCUMENTS - NOT FOR CONSTRUCTION

AN OFFICE BUILDING FOR THE STATE OF TENNESSEE
NASHVILLE, FIFTH AND DEADERICK
CHARLOTTE, TENNESSEE

FIRST FLOOR PLAN

SSR Smith Seckman Reid, Inc.
2995 Sidco Drive
Nashville, TN 37204
(615) 383-1113
FAX: (615) 386-8469
www.ssr-inc.com

DRAWN BY:	FIRE ALARM REPLACEMENT	ISSUE DATE: 08/28/2012
CHECKED BY:	ANDREW JACKSON STATE OFFICE BUILDING	DRAWING NO. FA-3
JOB NO. 1142055.0		

PROJECT NO. 528
73-01-67
DRAWN BY G.T.
CHECKED BY G.T. JFJ
ISSUE DATE NOV. 9, 1967
SHEET NUMBER

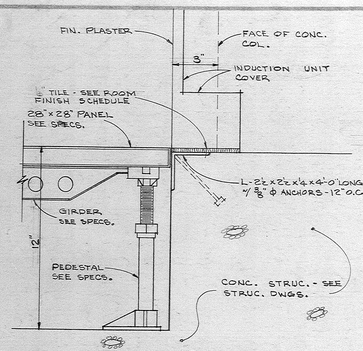

SECTION 1 3"=1'-0"

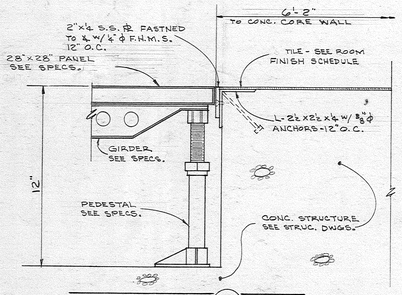

SECTION 2 3"=1'-0"

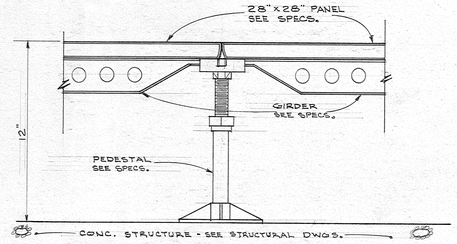

TYP. SECTION 3 3"=1'-0"

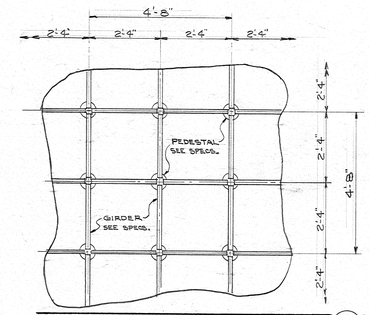

CUTAWAY SECTION 4 ⅛"=1'-0"

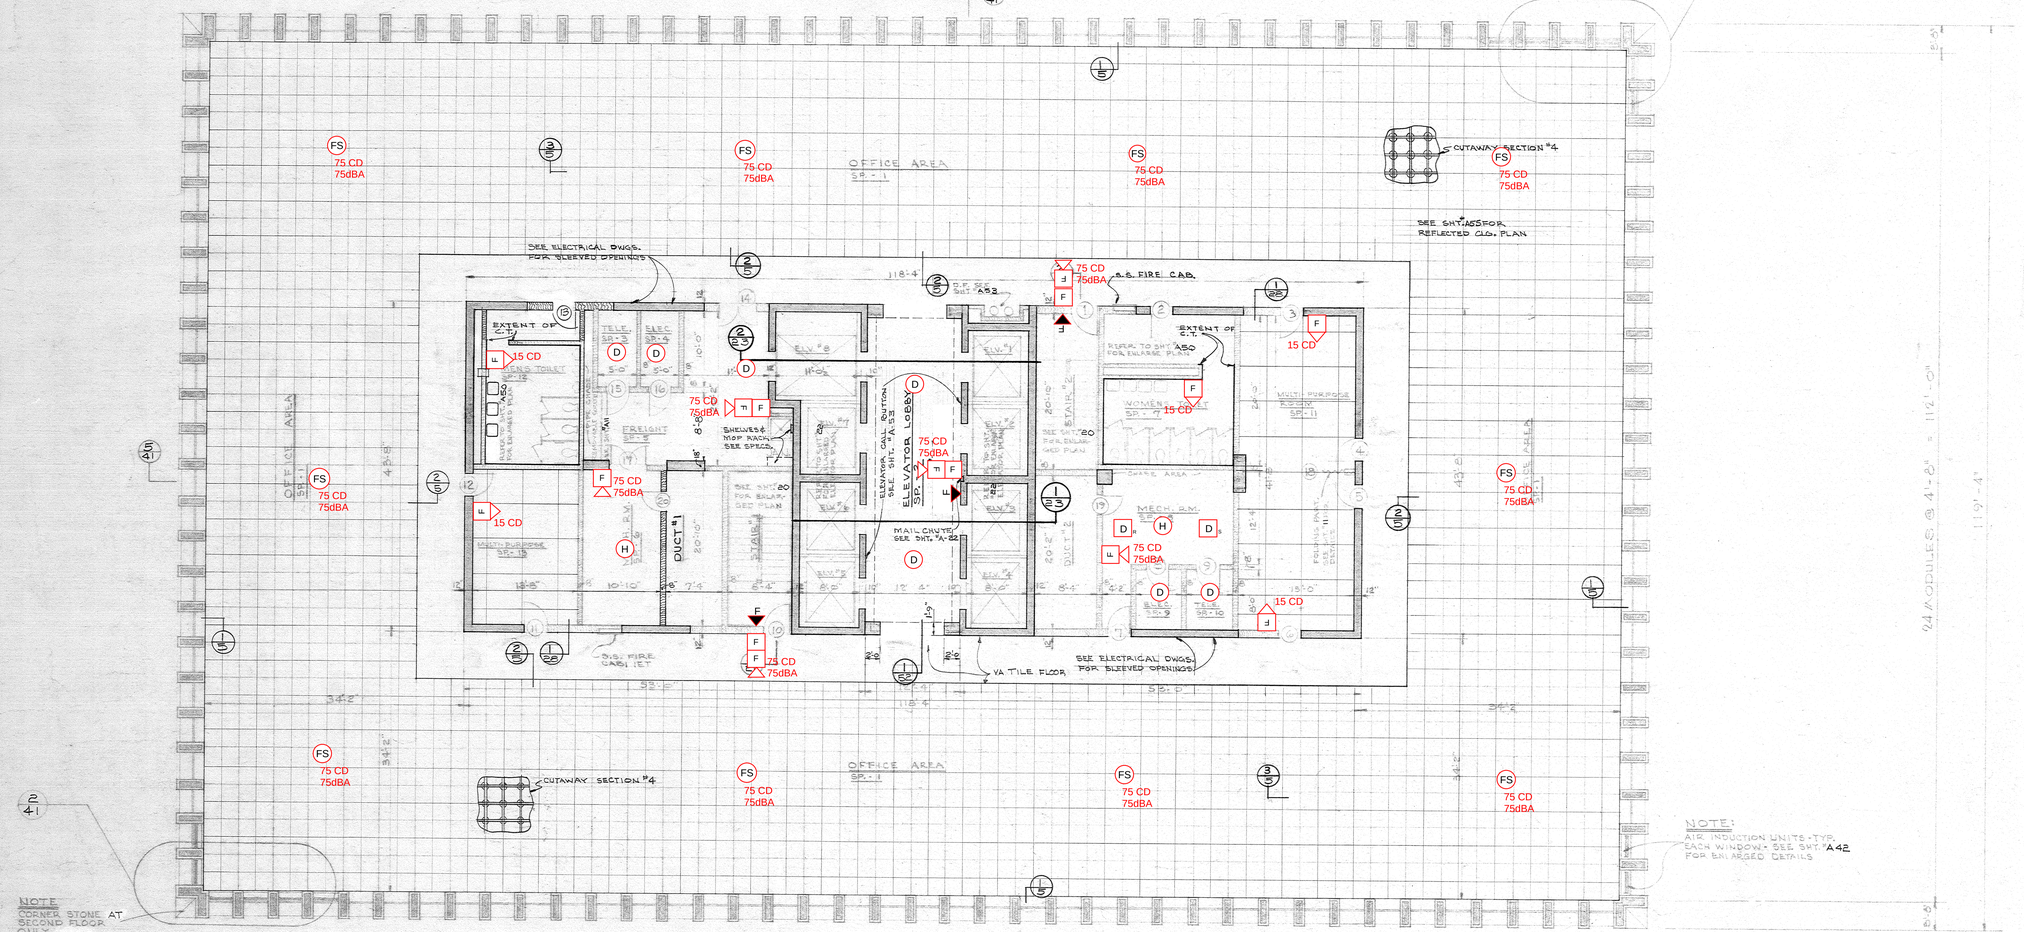

NOTE
CORNER STONE AT SECOND FLOOR ONLY

NOTE:
AIR INDUCTION UNITS - TYP. EACH WINDOW - SEE SHT. A42 FOR ENLARGED DETAILS

NOTE :
THIS FLOOR SAME AS TYPICAL FLOOR WITH EXCEPTION OF COMPUTER FLOORING

NOTE:
SEE MECH. & PLUMBING PLANS & SPECS. FOR ADDITIONAL REQUIRED WALL & CEILING ACCESS PANELS.

ARCHITECTURAL FLOOR PLANS AND WALLS HAVE NOT BEEN VERIFIED BY SSR. THIS IS FOR INFORMATIONAL PURPOSES ONLY.

SECOND FLOOR PLAN ⅛"=1'-0"

CRITERIA DOCUMENTS - NOT FOR CONSTRUCTION

AN OFFICE BUILDING FOR THE STATE OF TENNESSEE
NASHVILLE, CHARLOTTE, FIFTH AND DEADERICK
TENNESSEE

SECOND FLOOR PLAN

SSR Smith Seckman Reid, Inc.
2995 Sidco Drive
Nashville, TN 37204
(615) 383-1113
FAX: (615) 386-8469
www.ssr-inc.com

DRAWN BY:	FIRE ALARM REPLACEMENT	ISSUE DATE: 08/28/2012
CHECKED BY:	ANDREW JACKSON STATE OFFICE BUILDING	DRAWING NO. FA-4
JOB NO. 1142055.0		

PROJECT NO. 520
75-01-67
DRAWN BY M.D.H.
REVIEWED BY GT JPJ
DATE Nov 9, 1967
PROJECT NUMBER

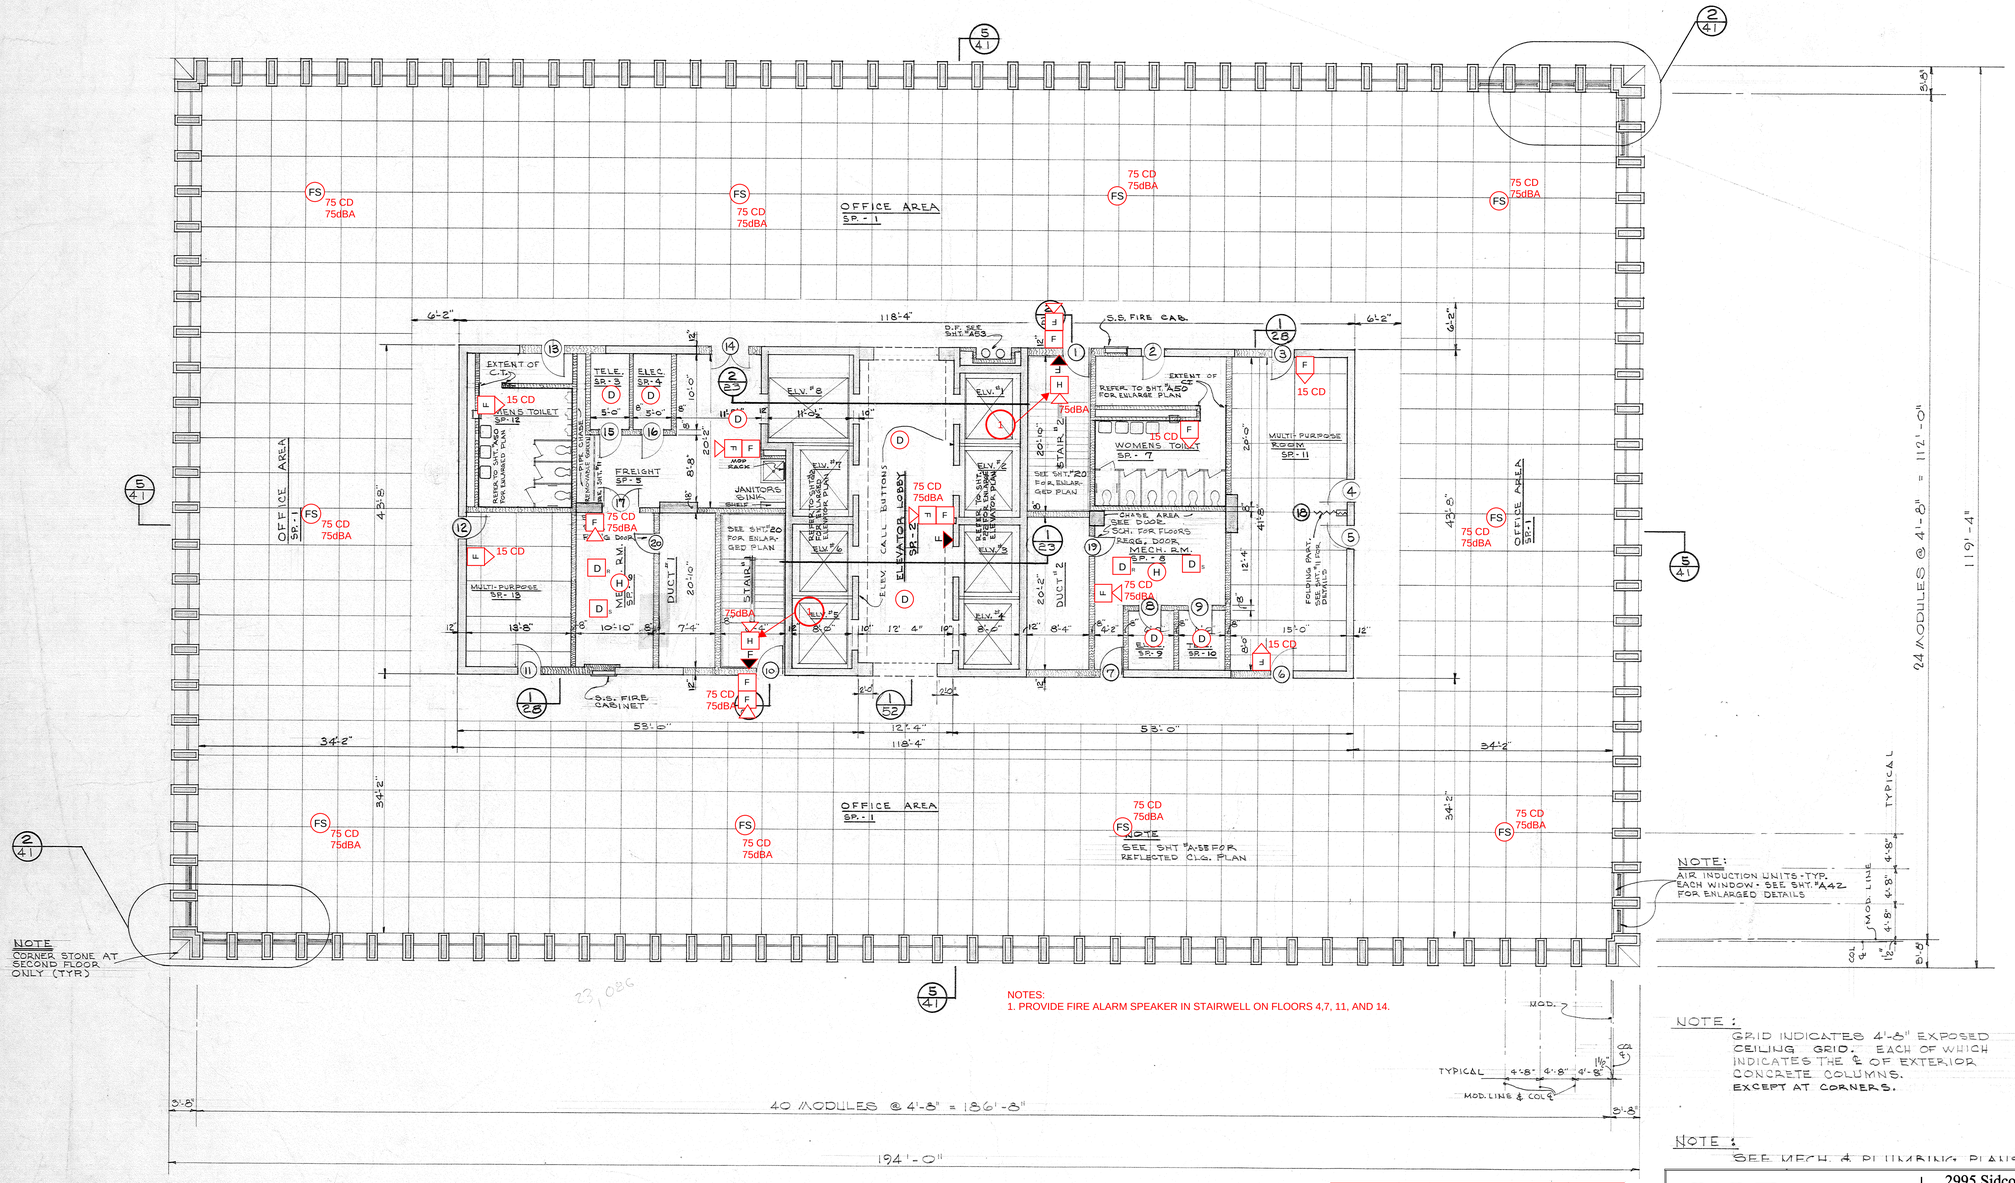

NOTES:
1. PROVIDE FIRE ALARM SPEAKER IN STAIRWELL ON FLOORS 4,7, 11, AND 14.

NOTE:
GRID INDICATES 4'-8" EXPOSED CEILING GRID. EACH OF WHICH INDICATES THE ℄ OF EXTERIOR CONCRETE COLUMNS. EXCEPT AT CORNERS.

NOTE:
SEE MECH. & PLUMBING PLANS &

ARCHITECTURAL FLOOR PLANS AND WALLS HAVE NOT BEEN VERIFIED BY SSR. THIS IS FOR INFORMATIONAL PURPOSES ONLY.

TYPICAL PLAN THIRD THROUGH FIFTEENTH FLOORS 1/8" = 1'-0"

CRITERIA DOCUMENTS - NOT FOR CONSTRUCTION

SSR Smith Seckman Reid, Inc.
2995 Sidco Drive
Nashville, TN 37204
(615) 383-1113
FAX: (615) 386-8469
www.ssr-inc.com

DRAWN BY:	FIRE ALARM REPLACEMENT	ISSUE DATE: 08/28/2012
CHECKED BY:	ANDREW JACKSON STATE OFFICE BUILDING	DRAWING NO. FA-5
JOB NO. 1142055.0		

AN OFFICE BUILDING FOR THE STATE OF TENNESSEE
CHARLOTTE, FIFTH AND DEADERICK
NASHVILLE TENNESSEE

TYPICAL FLOOR PLAN THIRD THRU FIFTEENTH FL'S

PROJECT NO. 629 73-01-67
DRAWN BY M.D.H. & G.T.
CHECKED BY G.T. JPJ
ISSUE DATE NOV. 9, 1967
SHEET NUMBER

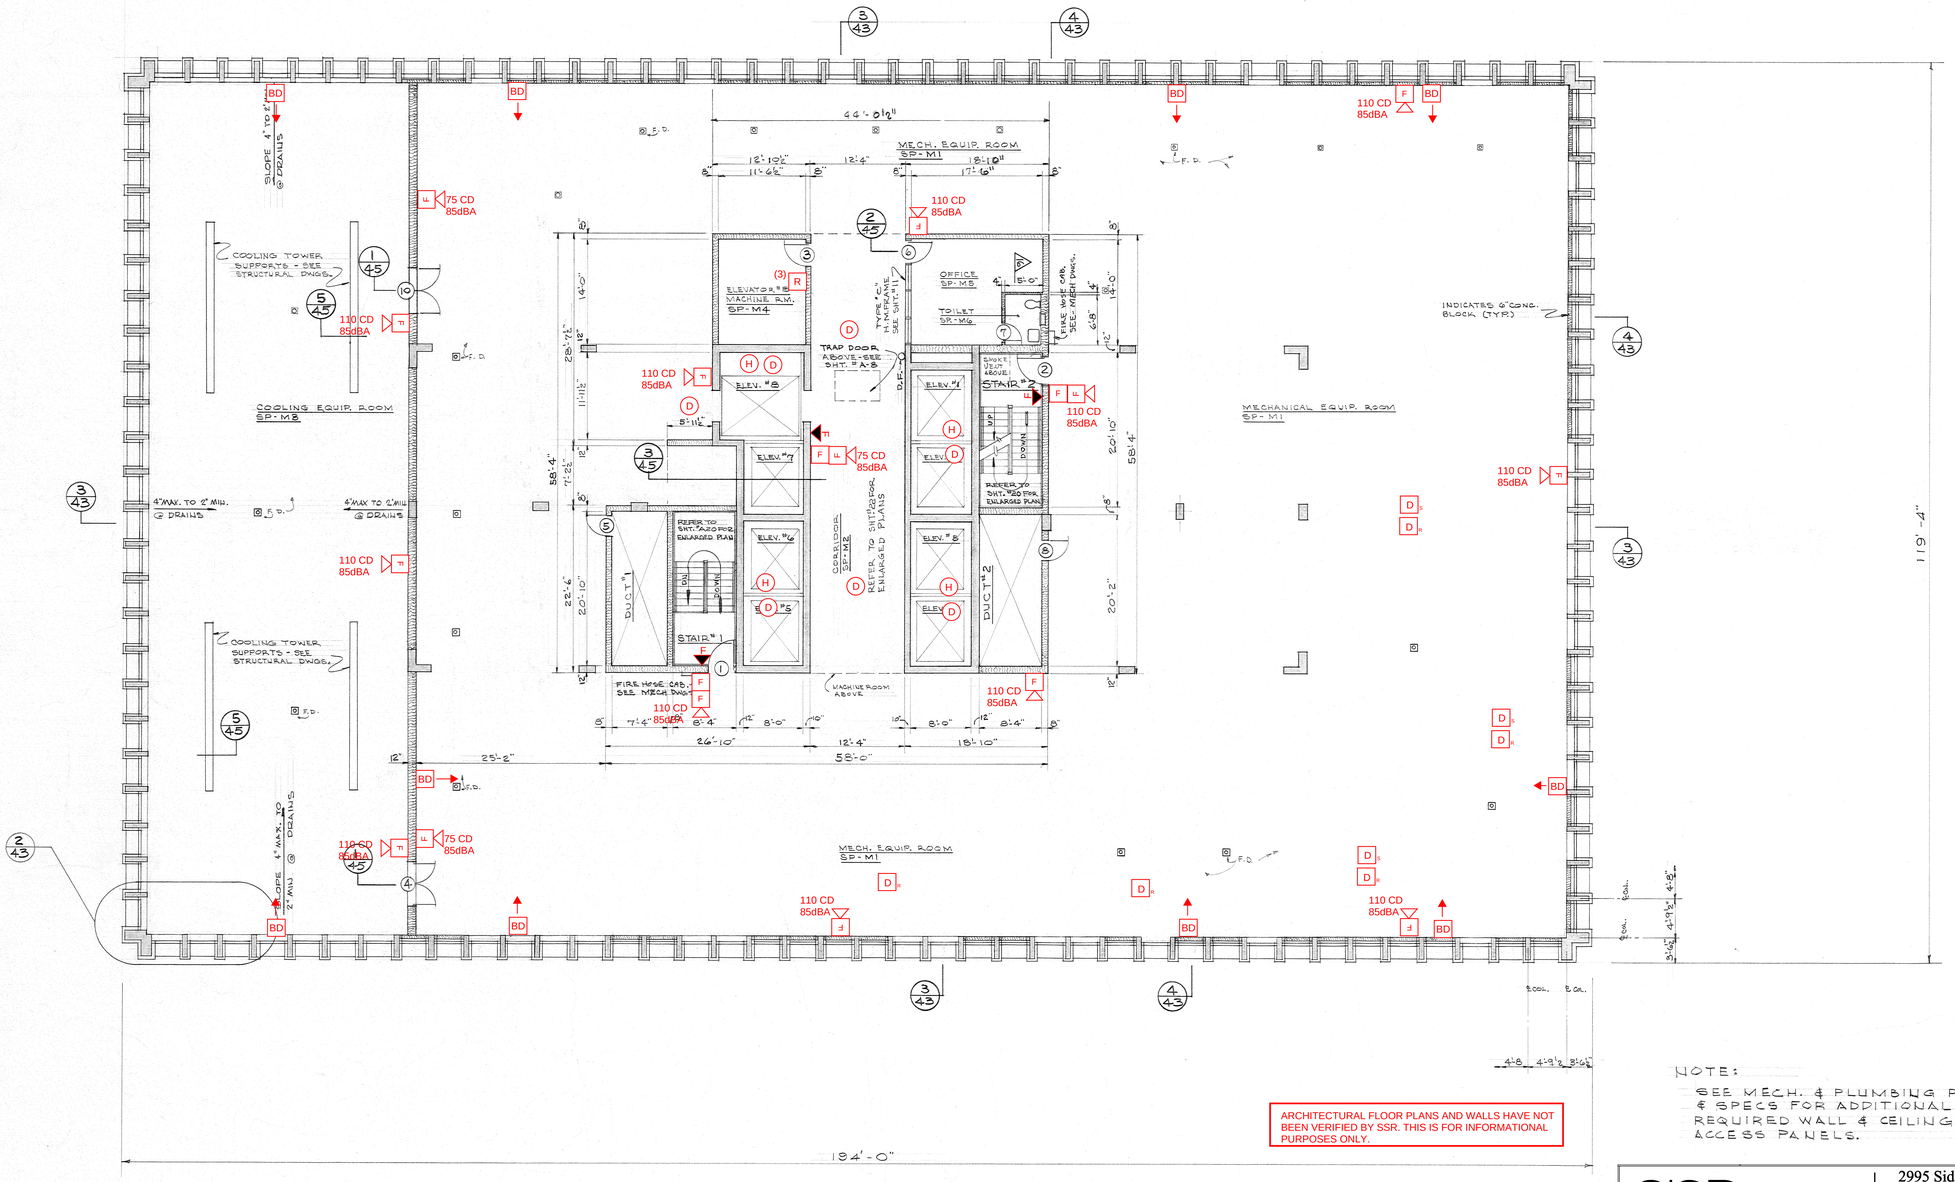

NOTE:
SEE MECH. & PLUMBING PLANS & SPECS FOR ADDITIONAL REQUIRED WALL & CEILING ACCESS PANELS.

ARCHITECTURAL FLOOR PLANS AND WALLS HAVE NOT BEEN VERIFIED BY SSR. THIS IS FOR INFORMATIONAL PURPOSES ONLY.

SIXTEENTH FLOOR PLAN 1/8" = 1'-0"

CRITERIA DOCUMENTS - NOT FOR CONSTRUCTION

SSR Smith Seckman Reid, Inc.
2995 Sidco Drive
Nashville, TN 37204
(615) 383-1113
FAX: (615) 386-8469
www.ssr-inc.com

DRAWN BY:	FIRE ALARM REPLACEMENT	ISSUE DATE: 08/28/2012
CHECKED BY:	ANDREW JACKSON STATE OFFICE BUILDING	DRAWING NO. FA-6
JOB NO. 1142055.0		

AN OFFICE BUILDING FOR THE STATE OF TENNESSEE
CHARLOTTE, FIFTH AND DEADERICK
NASHVILLE TENNESSEE

SIXTEENTH FLOOR PLAN (MECHANICAL)

PROJECT NO. SED 75-0167
DRAWN BY W.D.H.
CHECKED BY GT JRJ
ISSUE DATE NOV. 9, 1987
SHEET NUMBER

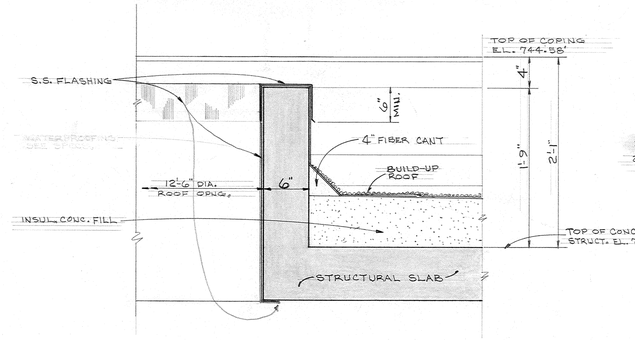

SECTION 4 1½"=1'-0"

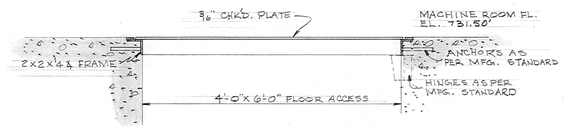

SECTION 1 1½"=1'-0"

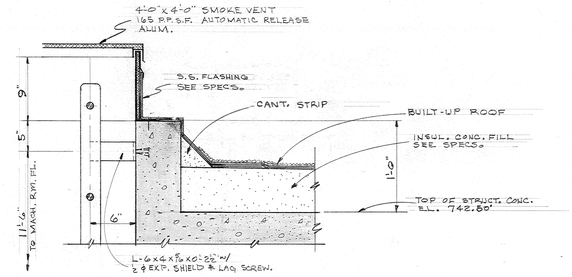

SECTION 2 1½"=1'-0"

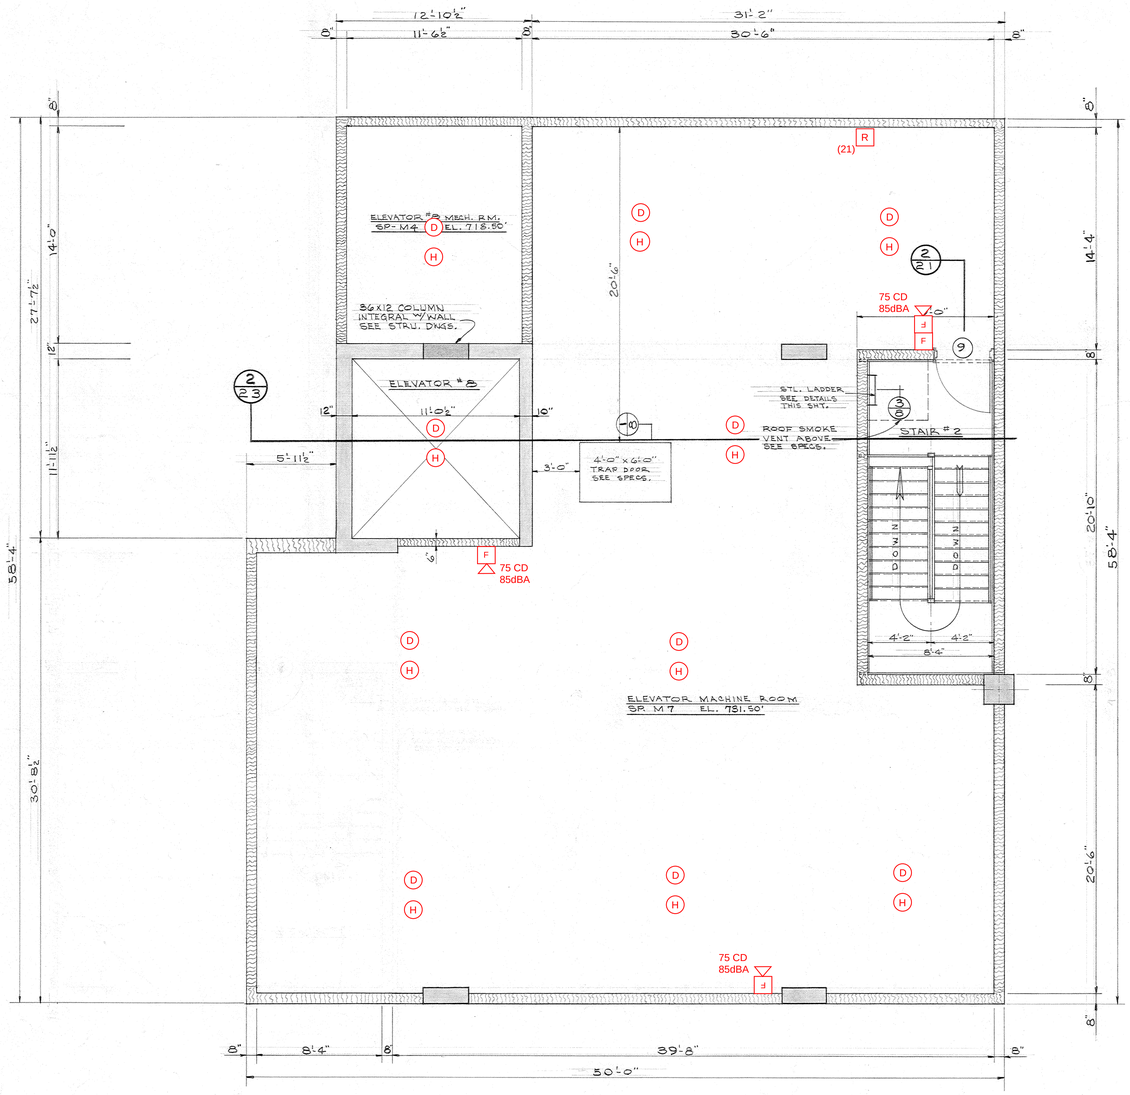

MACHINE ROOM PLAN ¼"=1'-0"

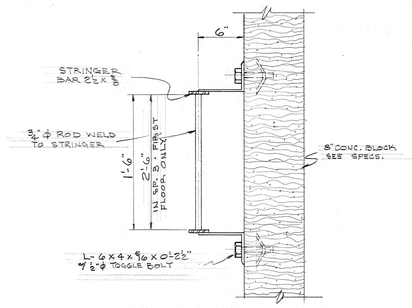

SECTION @ INTERMEDIATE SUPPORT

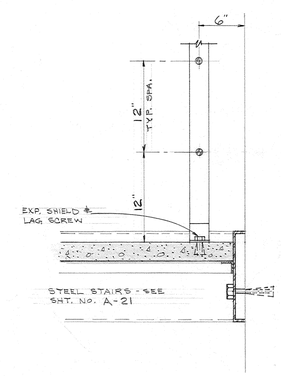

SECTION 3 1½"=1'-0"

ARCHITECTURAL FLOOR PLANS AND WALLS HAVE NOT BEEN VERIFIED BY SSR. THIS IS FOR INFORMATIONAL PURPOSES ONLY.

CRITERIA DOCUMENTS - NOT FOR CONSTRUCTION

SSR Smith Seckman Reid, Inc.
2995 Sidco Drive
Nashville, TN 37204
(615) 383-1113
FAX: (615) 386-8469
www.ssr-inc.com

DRAWN BY:	FIRE ALARM REPLACEMENT	ISSUE DATE: 08/28/2012
CHECKED BY:	ANDREW JACKSON STATE OFFICE BUILDING	DRAWING NO. FA-7
JOB NO. 1142055.0		

AN OFFICE BUILDING FOR THE STATE OF TENNESSEE
CHARLOTTE, FIFTH AND DEADERICK
N A S H V I L L E T E N N E S S E E

MACHINE ROOM FLOOR PLAN & DETAILS

PROJECT NO. 73-01-67
DRAWN BY M.D.H.
CHECKED BY G.T. JRD
ISSUE DATE NOV. 9, 1967
SHEET NUMBER