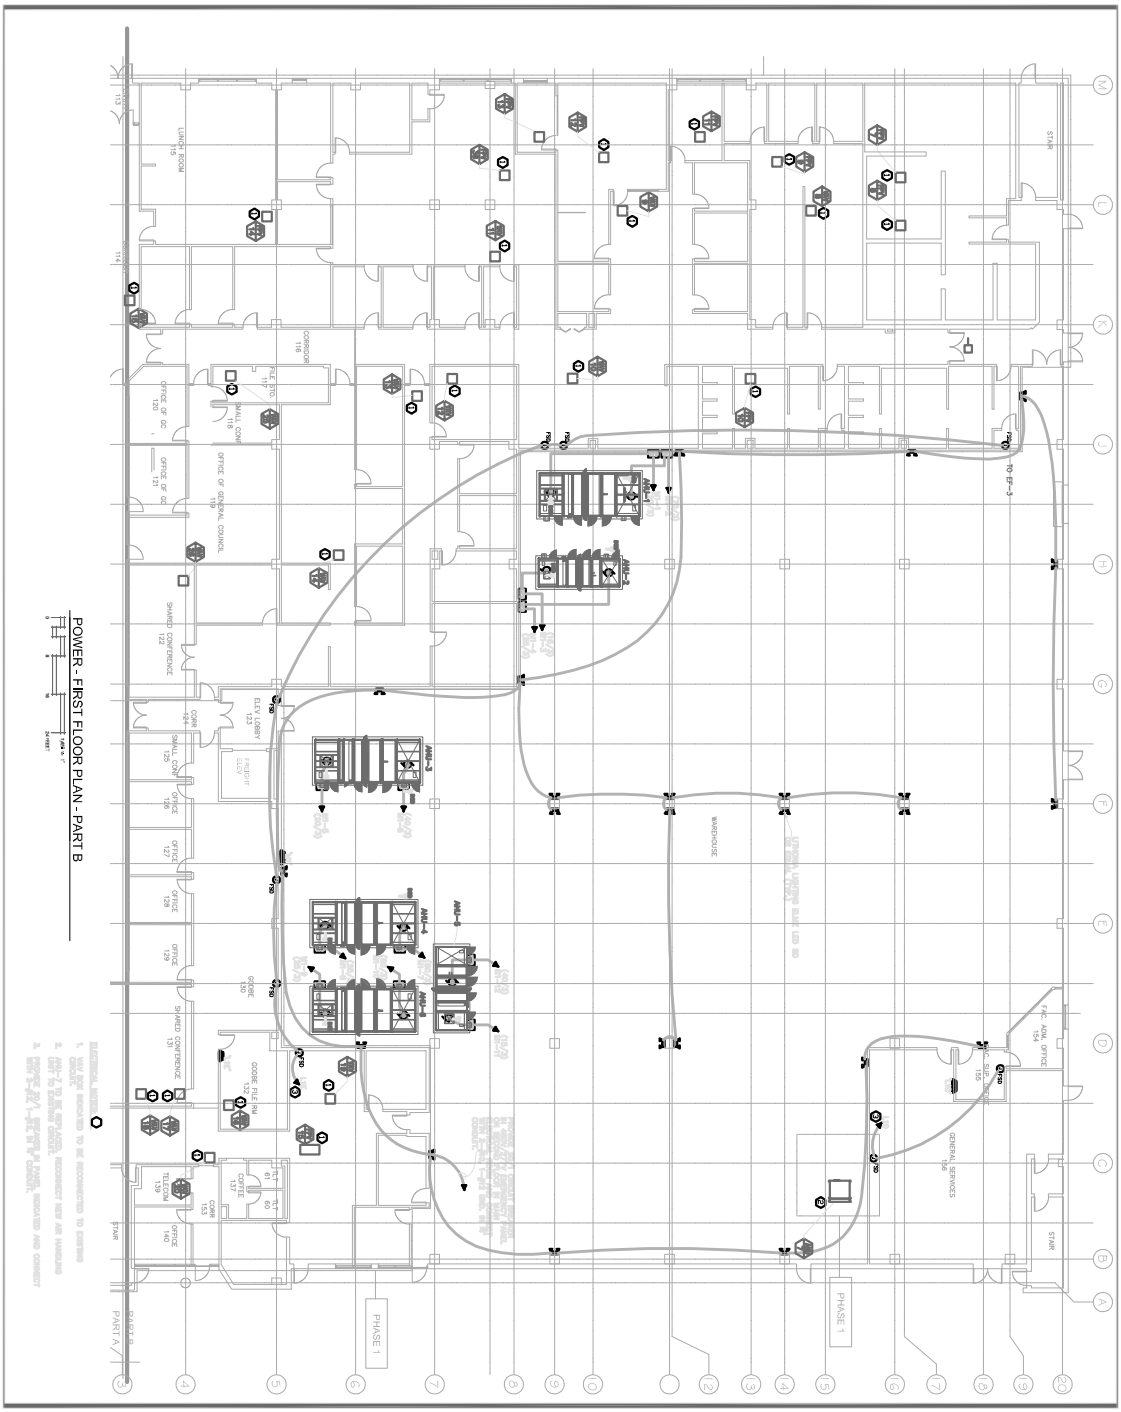

POWER - FIRST FLOOR PLAN - PART B

E211B

DATE: 07/29/2011 REVISIONS:
JOB NO.:A03309.00
DR. BY: Codd
CK BY: PM

INTERIOR RENOVATIONS / ESSENTIAL MAINTENANCE PHASE
PIEDMONT GAS BUILDING
NASHVILLE, TN
SBC PROJ. No.
529/012-01-2009-01

[redacted]

I.C.Thomasson Associates, Inc.
CONSULTING ENGINEERS
2950 KRAFT DRIVE, SUITE 550
NASHVILLE, TENNESSEE 37204
PHONE (615) 346-3400
FAX (615)346-3500
ICT PROJECT No.TN1084.00

T H O M M I L L & P A R T N E R S,
A S S E R P L L C
ARCHITECTURE INTERIOR DESIGN PLANNING 5210 MARYLAND WAY SUITE 200 BRENTWOOD, TN 37027-5008 PHONE 615 377-9773 FAX 615 370-4147 WWW.TMPARTNERS.COM