REV. 1-25-66: INCREASED THE DISTANCE FROM EDGE OF PAVEMENT TO PLANTS TO A MINIMUM OF 30'.

REV. 1-27-66: NOTE ADDED REGARDING STAKING OF SEEDED AREAS AND SEEDLING AREAS.

REV. 2-17-71: REMOVED SMALL TREES FROM GORE NOSE OF UPPER LEFT INTERCHANGE QUADRANT.

REV. 7-1-72: CHANGED DEPARTMENT NAME.

REV. 1-1-76: CHANGED DWG. NO. FROM RD-L-11 TO EL-P-11.

☐ REV. 5-27-96: REDREW AND REORGANIZED DRAWING.




## SILHOUETTES OF MATURE TREES

AUTHORITY - G.A. PETRIDE - "GUIDE TO TREES & SHRUBS"; D. WYMAN -"TREES FOR AMERICAN GARDENS."

NOT TO SCALE

## MATURE PLANT SPREAD CRITERIA

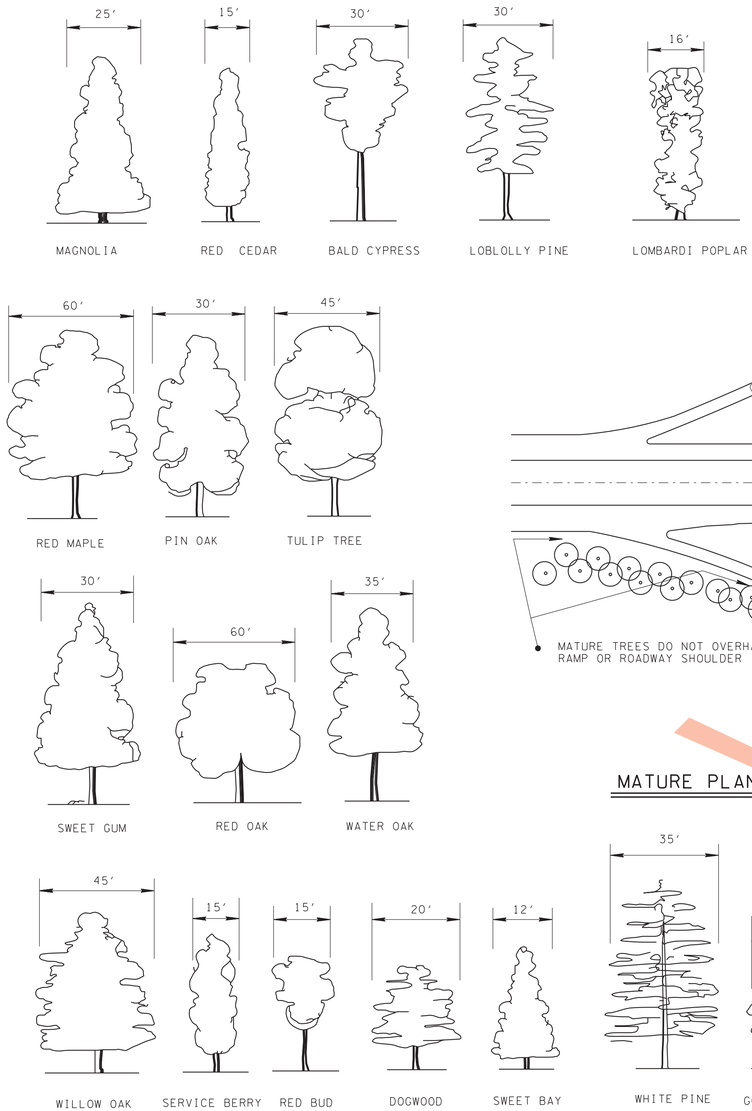


## TREE TRUNK & PLANT BED CRITERIA

### GENERAL NOTES

Ⓐ ALL NOTATIONS PERTAINING TO MOWING, MOWING AREAS OR MOWING LIMITS ARE INSERTED IN THESE PLANS AS A GUIDE FOR THE STATE MAINTENANCE FORCES AND ARE NOT TO BE CONSIDERED A PART OF THIS CONTRACT.

Ⓑ CONSTRUCTION ITEMS SHOWN ON THESE PLANS OTHER THAN LANDSCAPE PLANTING ITEMS, SUCH AS ROADWAYS; PAVING OR PAVEMENTS, FENCE; GUARD RAILS; BRIDGES; ETC. ARE INCLUDED FOR REFERENCE ONLY.

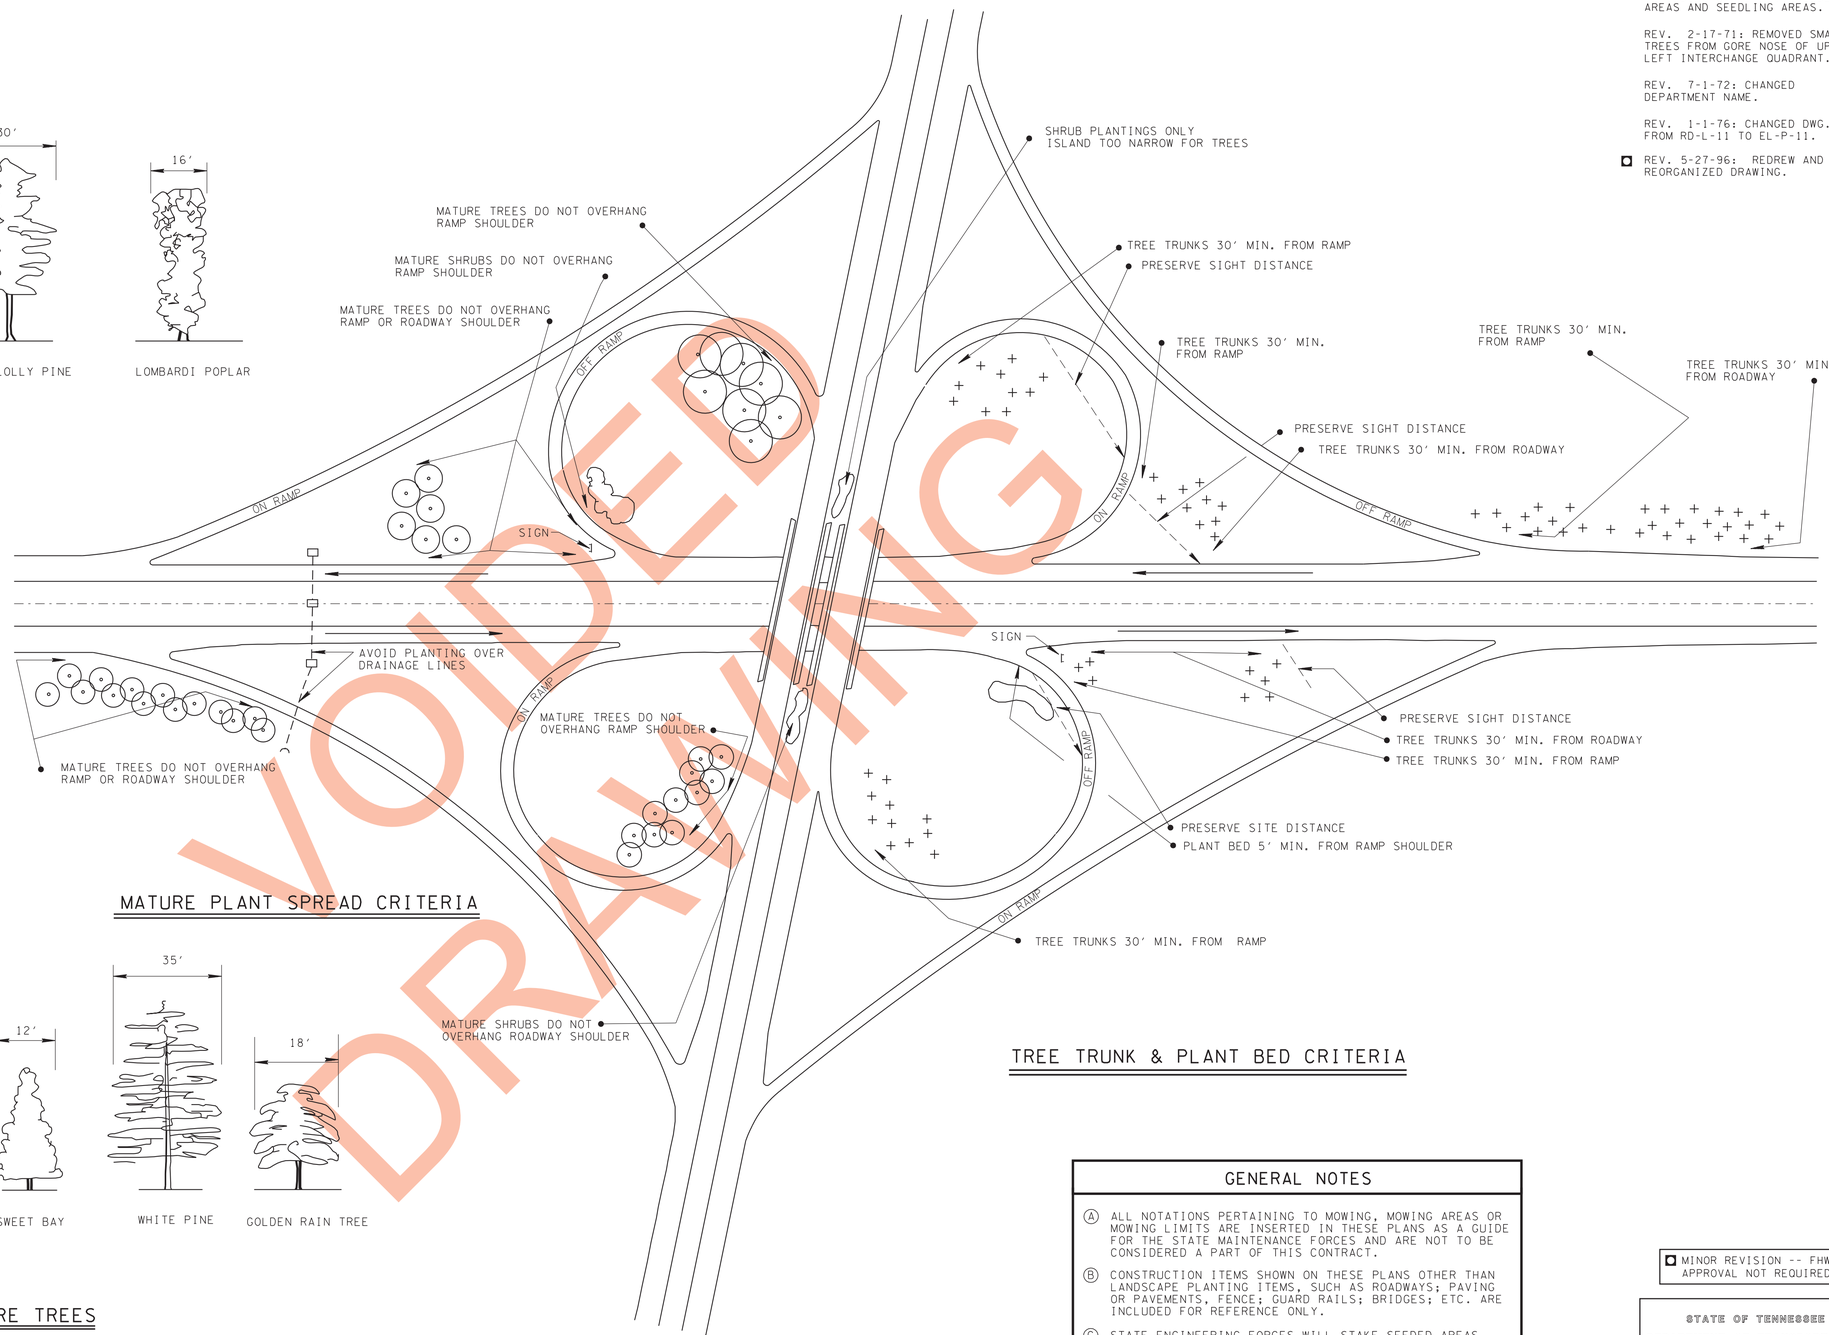Ⓒ STATE ENGINEERING FORCES WILL STAKE SEEDED AREAS AND SEEDLING AREAS IMMEDIATELY AFTER PLANTING. STAKES WILL BE CONSPICUOUSLY PLACED AND ADEQUATE IN NUMBER TO PROTECT THE PLANTS.

☐ MINOR REVISION -- FHWA APPROVAL NOT REQUIRED.

STATE OF TENNESSEE
DEPARTMENT OF TRANSPORTATION

TYPICAL MATURE PLANT SPREAD AND CRITERIA FOR PROXIMITY TO ROADWAY

EL-P-11

VOIDED DRAWING