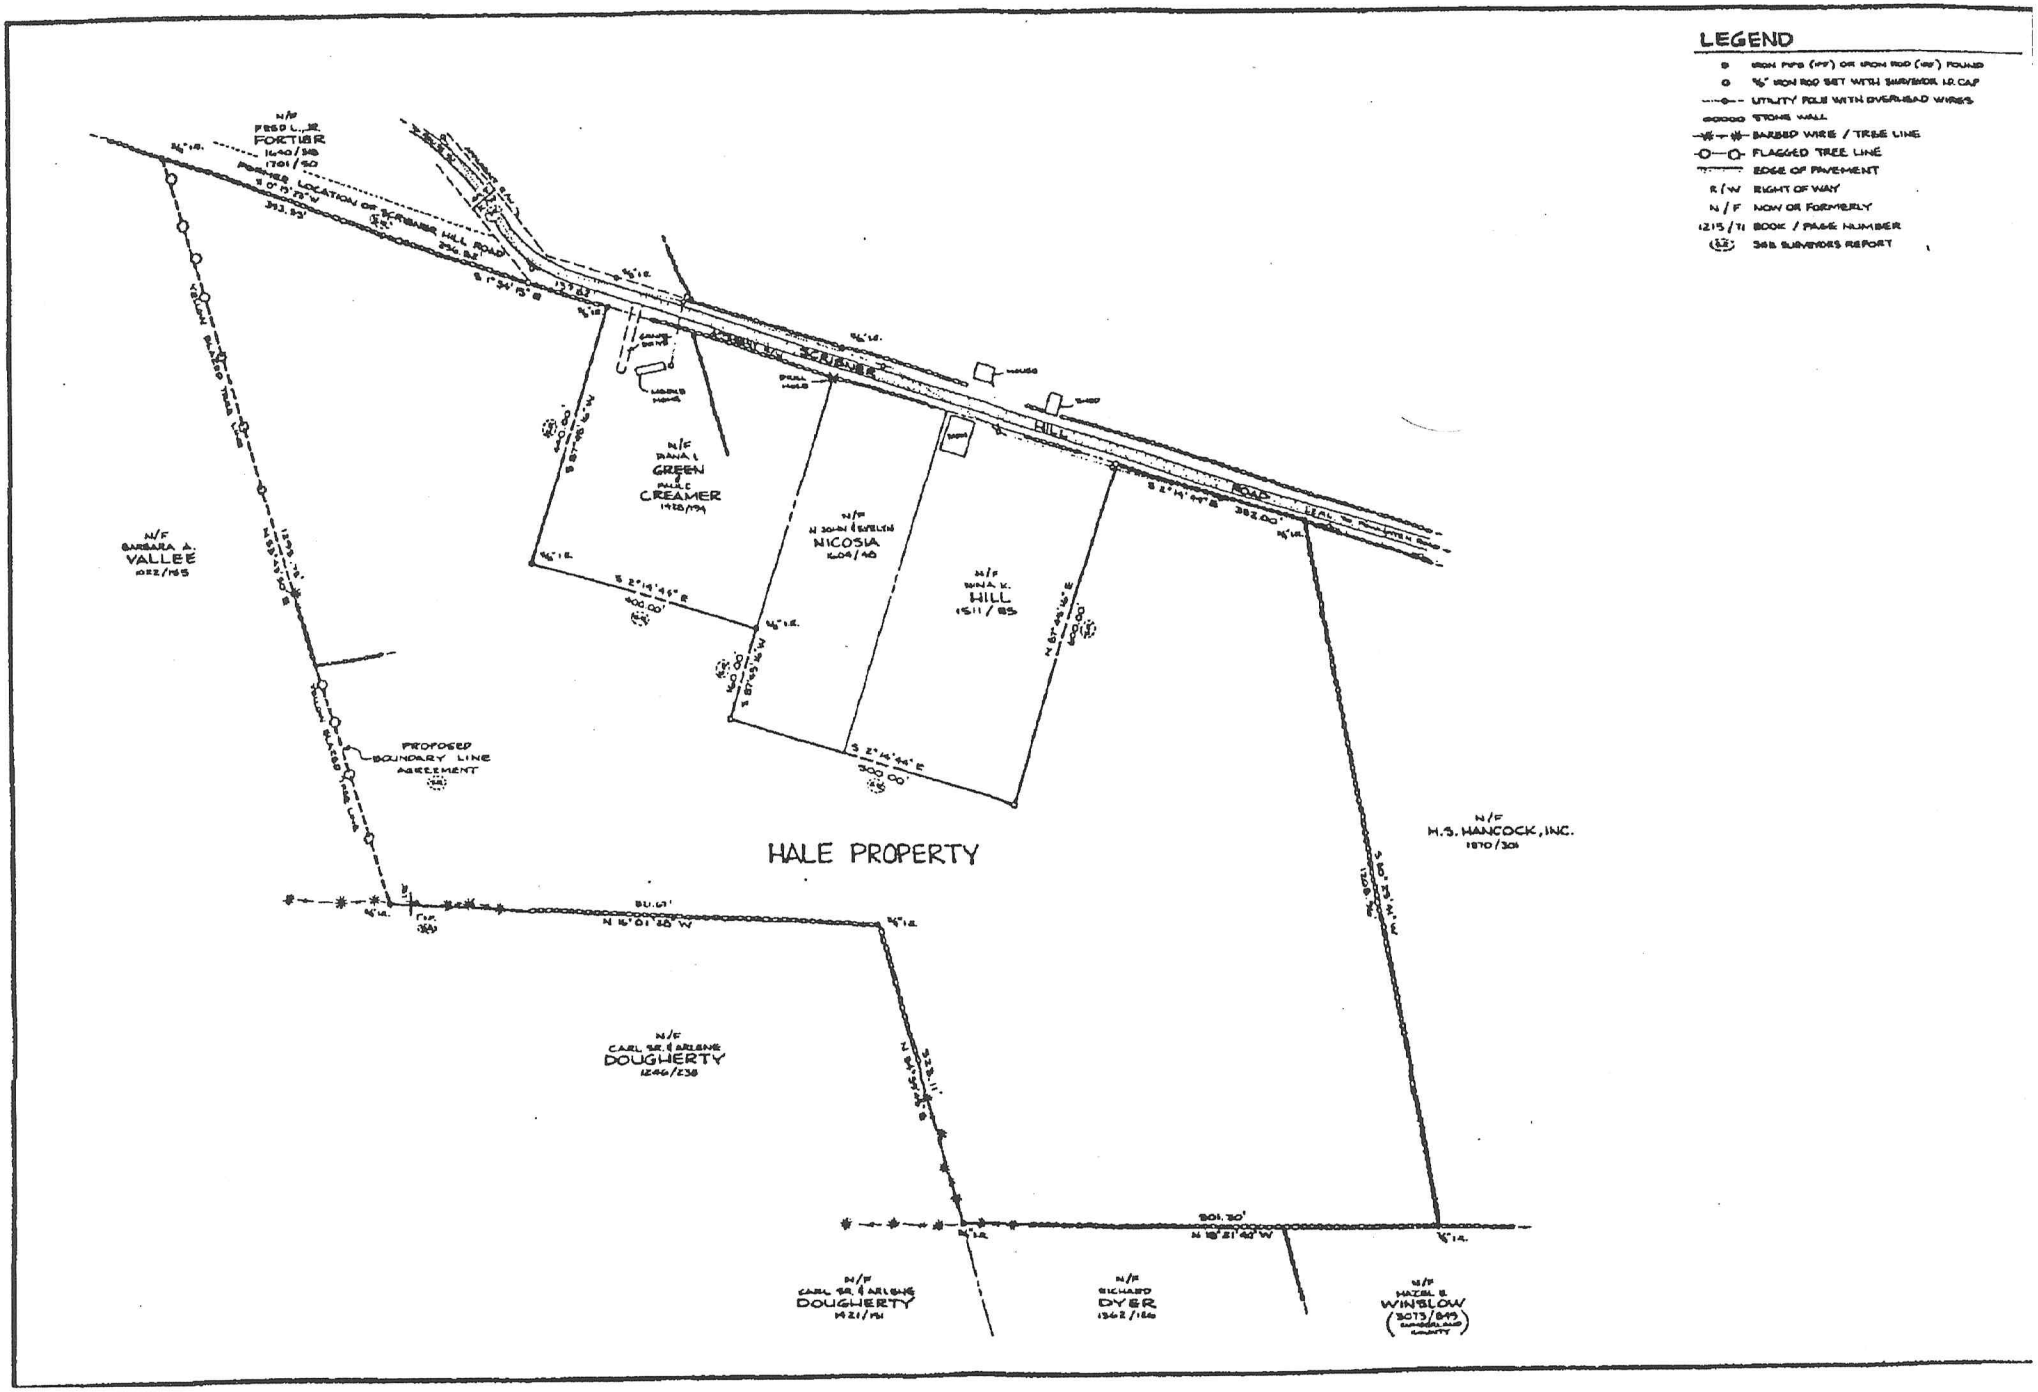
LEGEND
IRON PIPE (IPF) OR IRON ROD (IRF) FOUND
5/8" IRON ROD SET WITH SURVEYOR I.D. CAP
UTILITY POLE WITH OVERHEAD WIRES
STONE WALL
BARBED WIRE / TREE LINE
FLAGGED TREE LINE
EDGE OF PAVEMENT
R/W RIGHT OF WAY
N/F NOW OR FORMERLY
1215/71 BOOK / PAGE NUMBER
SEE SURVEYORS REPORT
N/F FRED L. JR. FORTIER 1640/348 1701/50
FORMER LOCATION OF SCRIBNER HILL ROAD
SCRIBNER HILL ROAD
N/F DIANA L. GREEN & PAUL C. CREAMER 1428/194
N/F N JOHN & EVELYN NICOSIA 1604/48
N/F DINA K. HILL 1511/85
N/F BARBARA A. VALLEE 1022/165
PROPOSED BOUNDARY LINE AGREEMENT
HALE PROPERTY
N/F H.S. HANCOCK, INC. 1870/301
N/F CARL SR. & ARLENE DOUGHERTY 1246/238
N/F CARL SR. & ARLENE DOUGHERTY 1421/151
N/F RICHARD DYER 1362/126
N/F HAZEL E. WINSLOW (3073/849)
N 16°01'28" W
N 18°21'40" W
S 2°14'44" E 400.00'
S 2°14'44" E 500.00'
S 2°14'44" E 382.00'
S 1°34'15" E
N 87°45'16" E 600.00'
S 87°45'16" W
N 87°45'16" E
S 20°25'34" W
N 84°35'45" E
S 23°11'
N 16°01'28" W
S 1°34'15" E
S 0°15'25" W
393.35'
256.82'
400.00'
500.00'
600.00'
1208.36'
301.30'
1215.11'