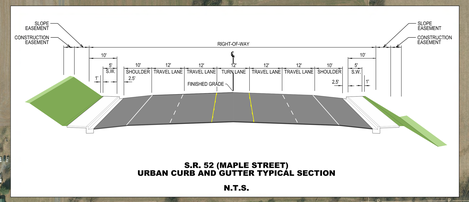


**S.R. 52 (MAPLE STREET)**
**URBAN CURB AND GUTTER TYPICAL SECTION**
**N.T.S.**

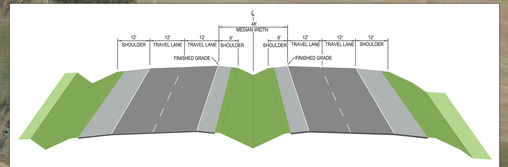


**S.R. 109 (PORTLAND BYPASS)**
**RURAL SHOULDER TYPICAL SECTION**
**N.T.S.**

LOSS OF ACCESS

SR-109
SR-52 (MAPLE STREET)
SB ONRAMP
SB OFFRAMP
NB ONRAMP
NB OFFRAMP
COLLEGE ST.
PROP. R.O.W. & C.A. FENCE
PROP. R.O.W.
PRES. R.O.W.
PRES. & PROP. R.O.W.
CUT
FILL
RANDALL COLLINS AND BETSY COLLINS
ALLSEVEN PROPERTIES GP
VAN MICHAEL PAYNE, TRUSTEE
H.O.D.M. HARPER LIMITED PARTNERSHIP
LARRY COLLINS AND WANDA COLLINS
JUANITA DYE GRANTHAM, ET/VIR ROBERT GRANTHAM
BILLY K. DYE AND MARY SUE DYE
J.T. CRABTREE C/O CLARENCE CRABTREE
DALE V. PAINES
AUSTIN FELTS
NAD 83 G

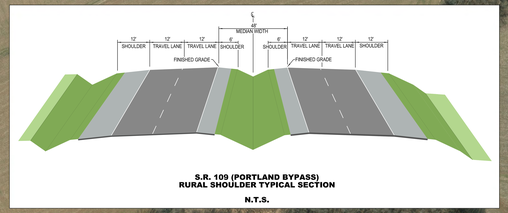


**S.R. 109 (PORTLAND BYPASS)**
**RURAL SHOULDER TYPICAL SECTION**

**N.T.S.**

LOSS OF ACCESS

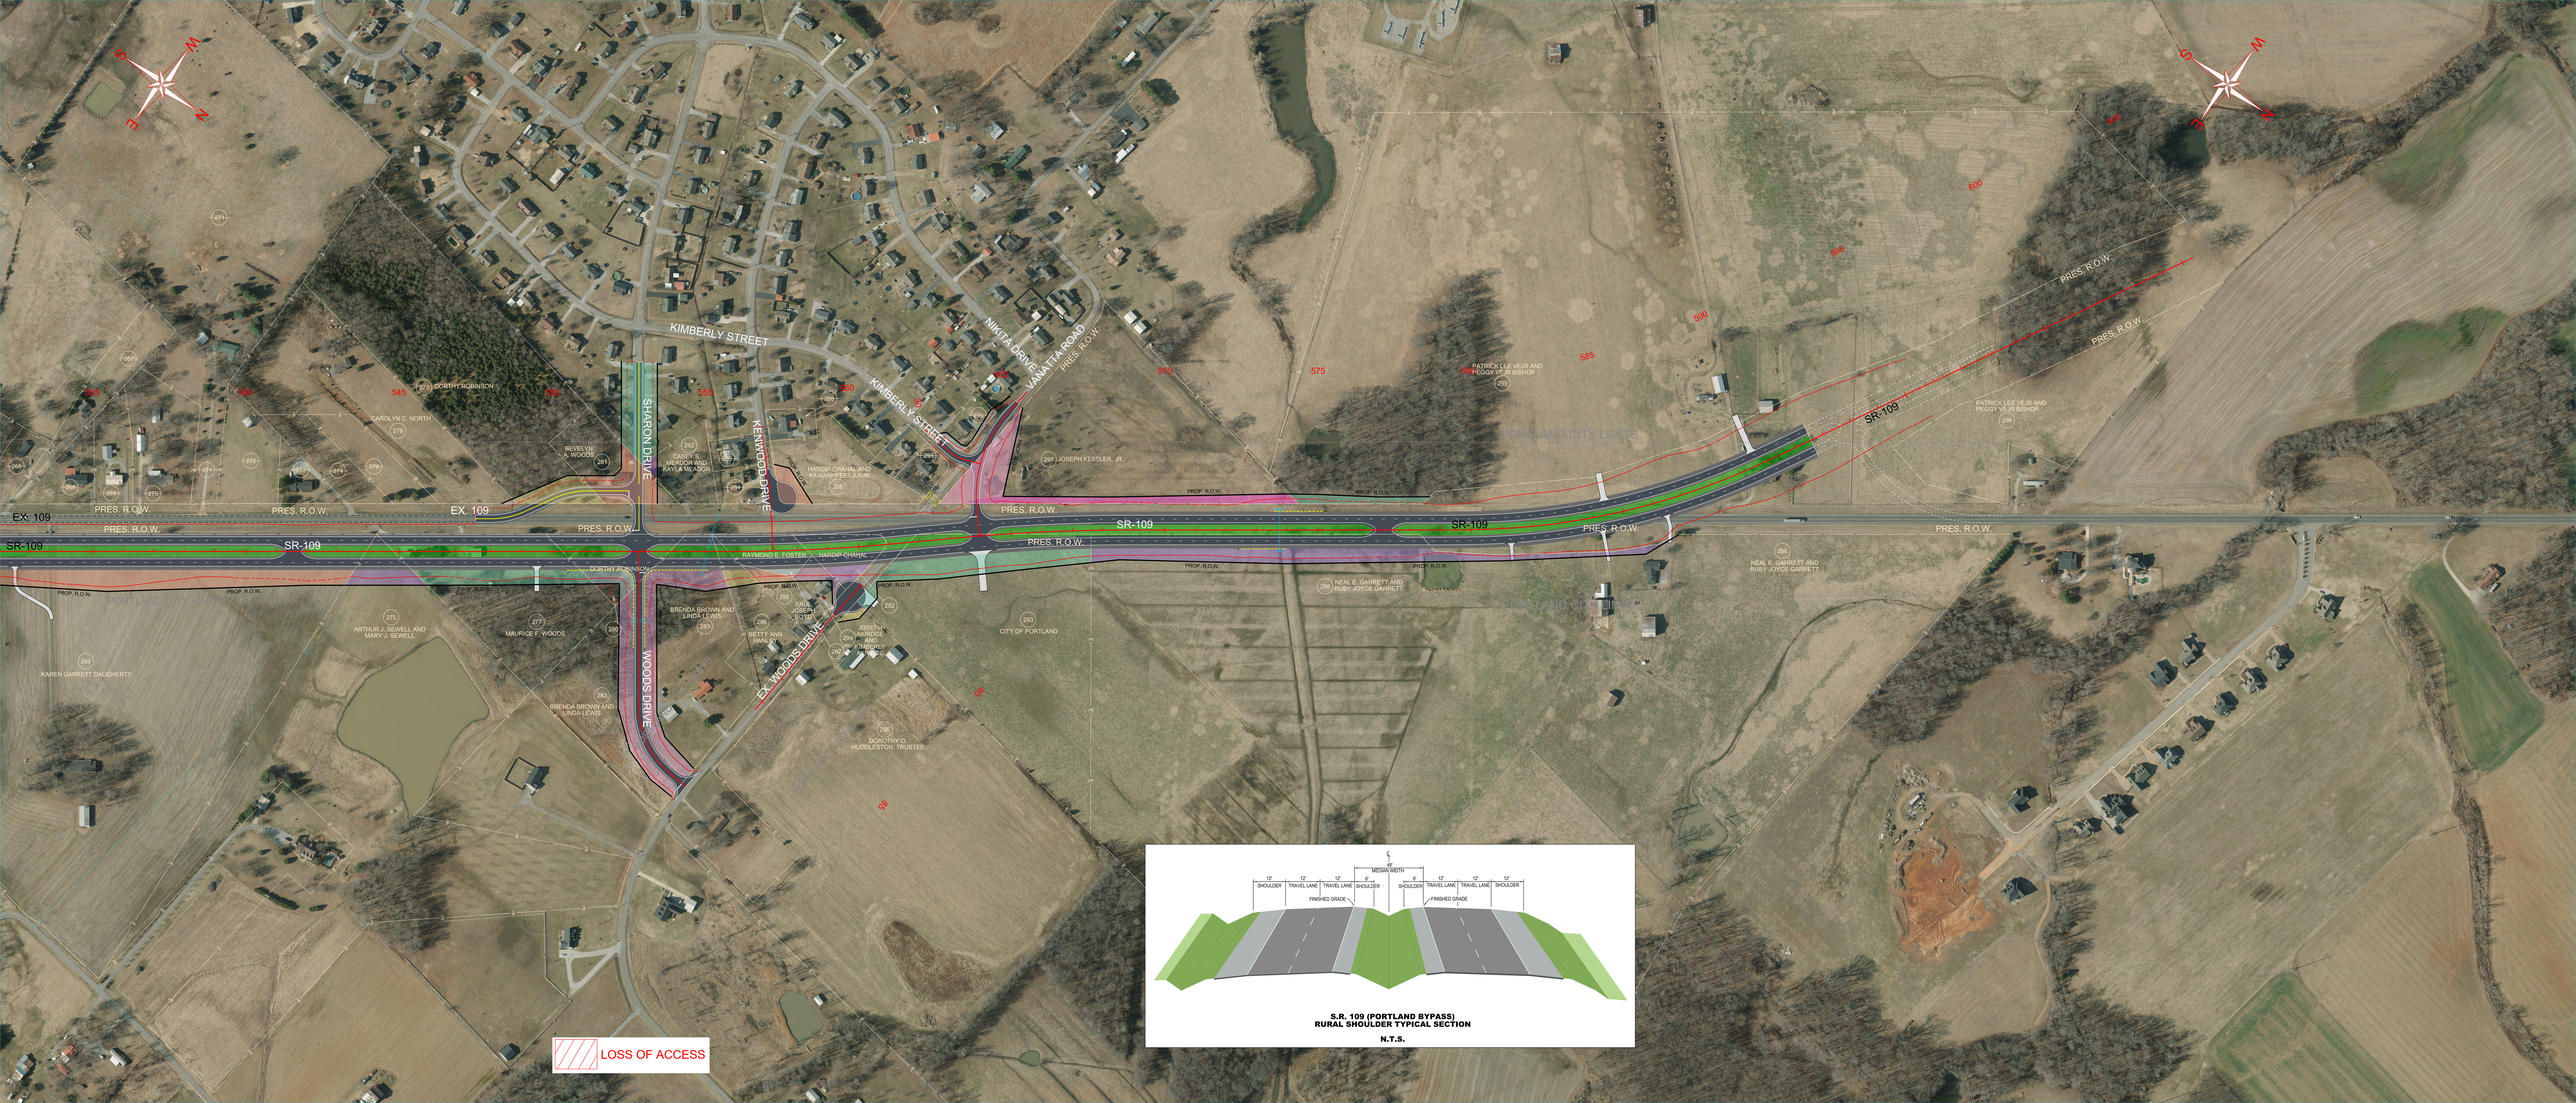
KIMBERLY STREET
NIKITA DRIVE
VANATTA ROAD
PRES. R.O.W.
SHARON DRIVE
KENWOOD DRIVE
KIMBERLY STREET
DORTHY ROBINSON
CAROLYN C. NORTH
BEVELYN A. WOODS
CASEY S. MEADOR AND KAYLA N. MEADOR
HARDIP CHAHAL AND RAVANPREET KAUR
JOSEPH KERSLER, JR.
PATRICK LEE VEJR AND PEGGY VEJR BISHOP
CITY LIMITS
EX. 109
SR-109
PRES. R.O.W.
PROP. R.O.W.
RAYMOND E. FOSTER
HARDIP CHAHAL
NEAL E. GARRETT AND RUBY JOYCE GARRETT
BRENDA BROWN AND LINDA LEWIS
PAUL E. JOSEPH, ESQ.
BETTY ANN MANLOVE
JOSEPH M. AKRIDGE AND KIMBERLY
CITY OF PORTLAND
ARTHUR J. SEWELL AND MARY J. SEWELL
MAURICE F. WOODS
KAREN GARRETT DAUGHERTY
WOODS DRIVE
EX. WOODS DRIVE
DOROTHY O. HUDDLESTON, TRUSTEE
LOSS OF ACCESS
S.R. 109 (PORTLAND BYPASS)
RURAL SHOULDER TYPICAL SECTION
N.T.S.
12' SHOULDER
12' TRAVEL LANE
12' TRAVEL LANE
4' MEDIAN WIDTH
6' SHOULDER
6' SHOULDER
12' TRAVEL LANE
12' TRAVEL LANE
12' SHOULDER
FINISHED GRADE
FINISHED GRADE

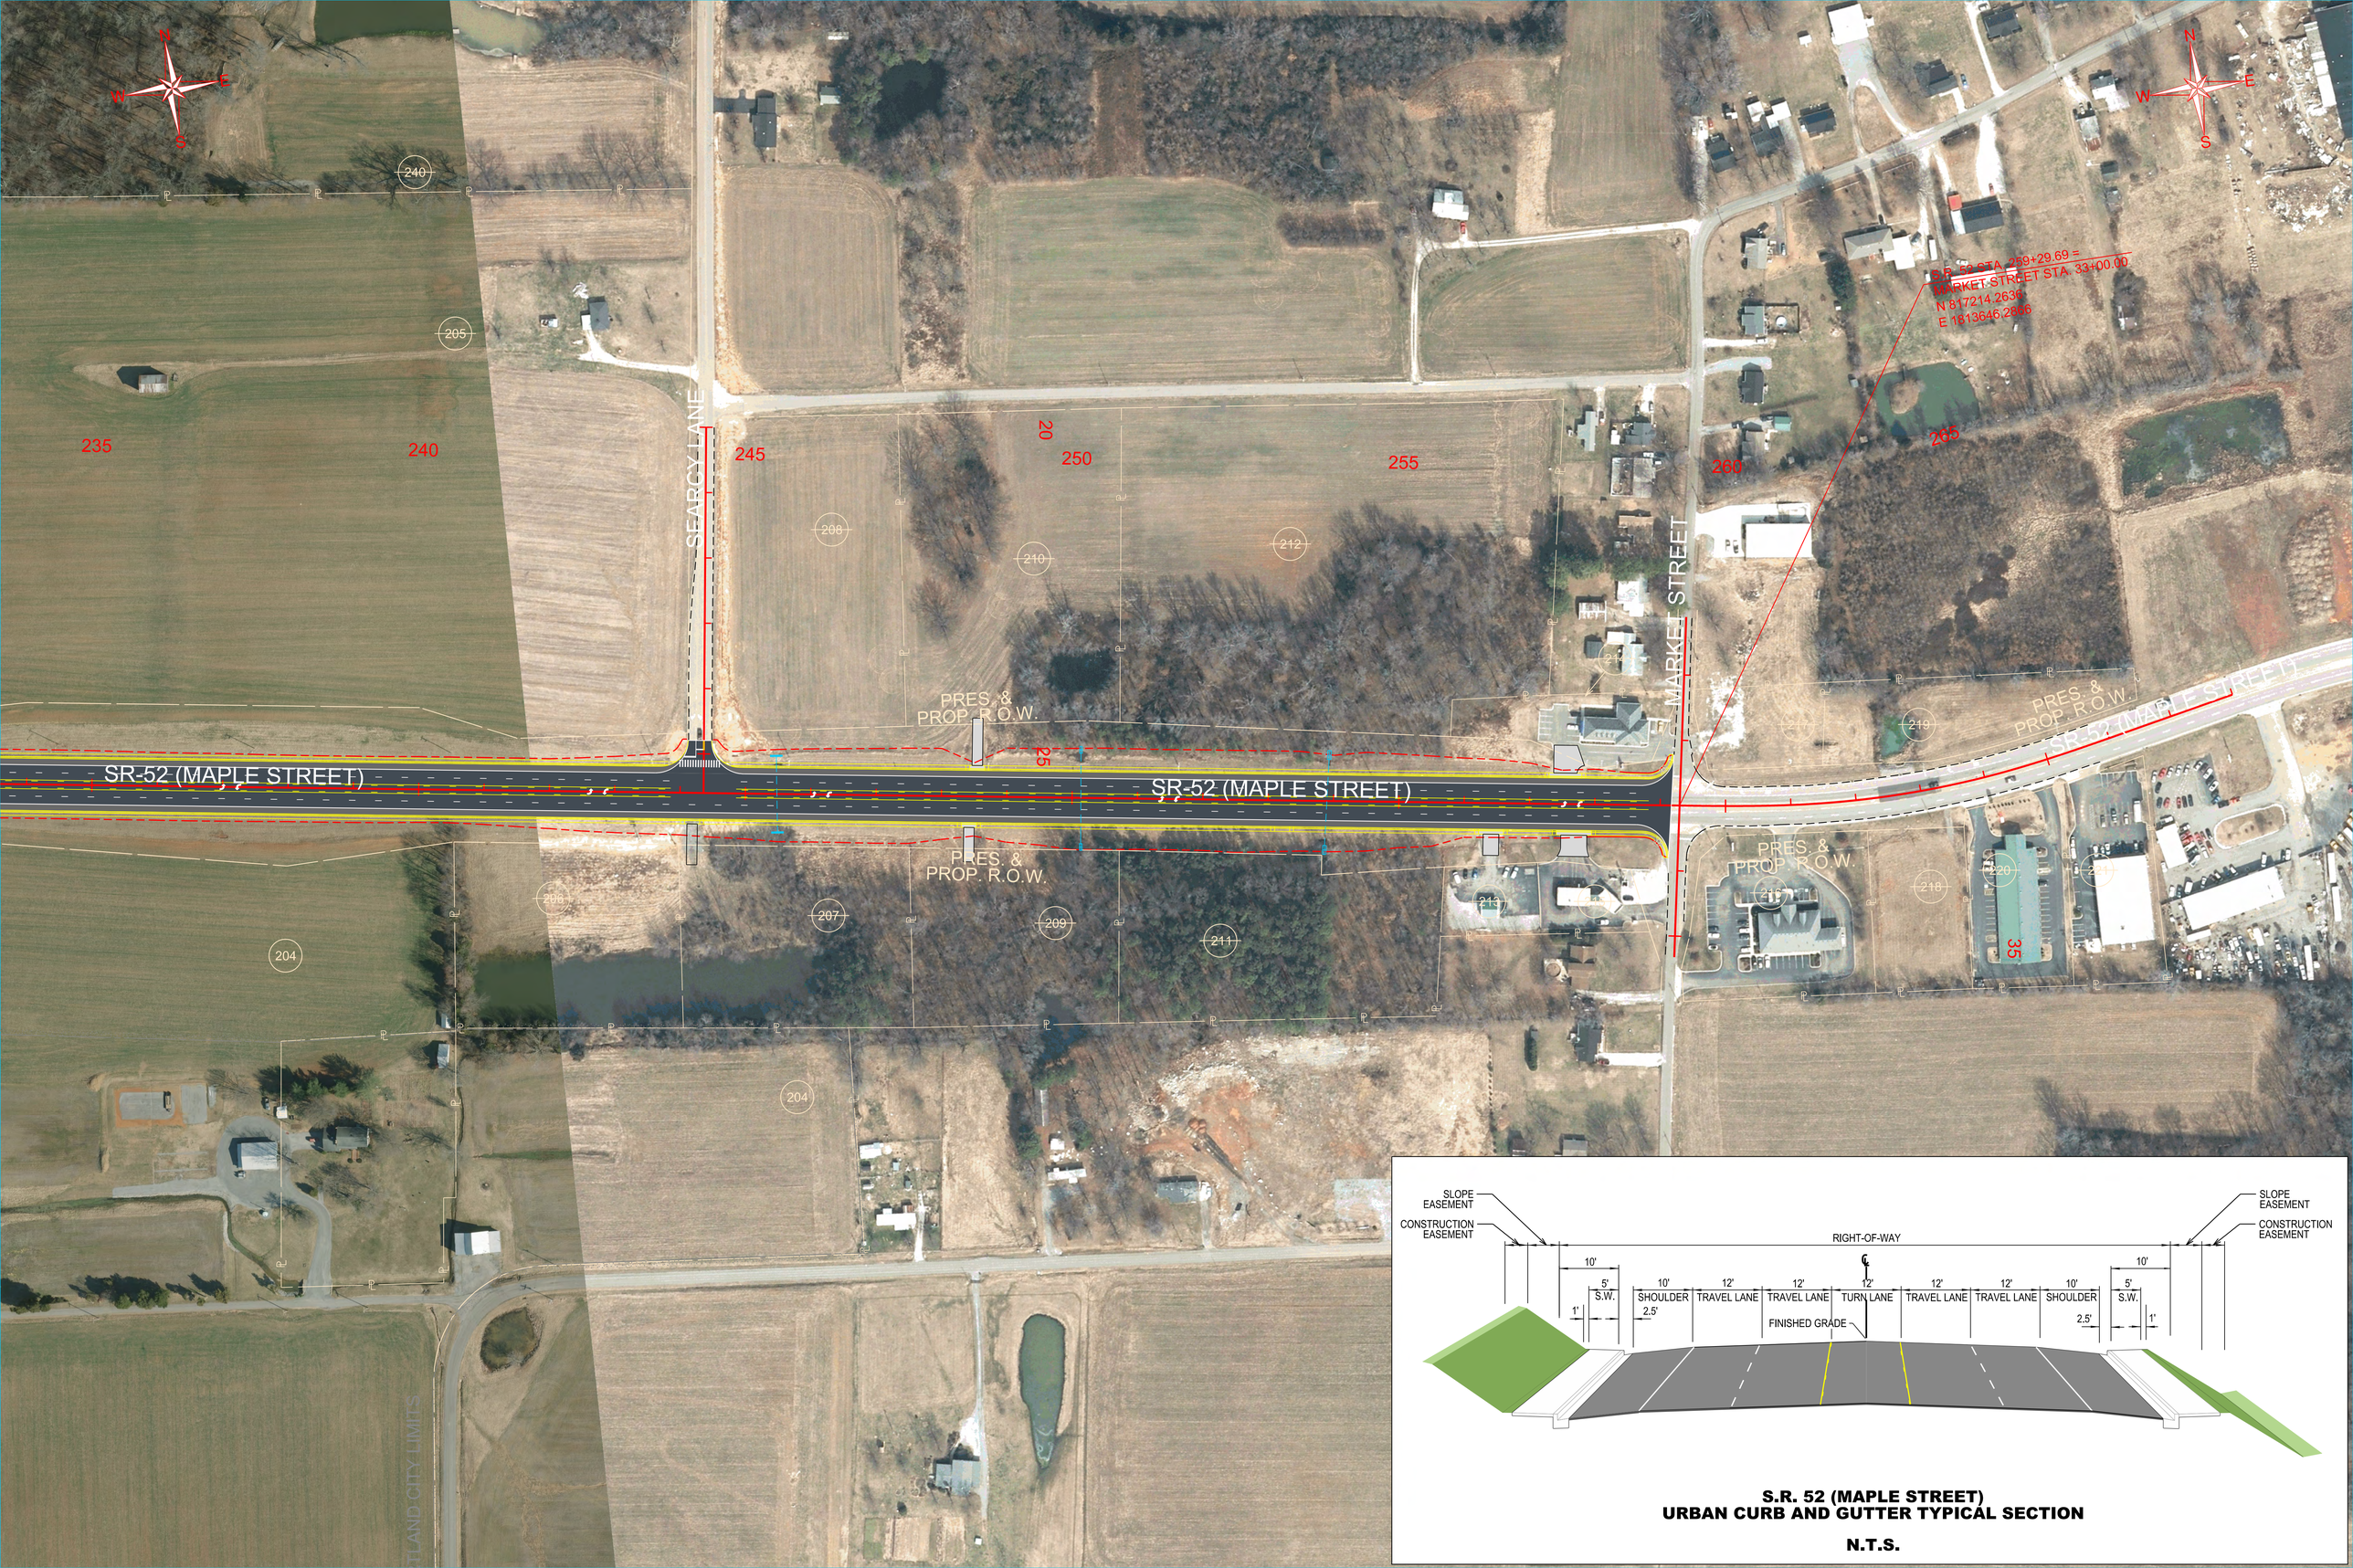
N
W
E
S
SEARCY LANE
MARKET STREET
SR-52 (MAPLE STREET)
SR-52 (MAPLE STREET)
PRES. &
PROP. R.O.W.
PRES. &
PROP. R.O.W.
PRES. &
PROP. R.O.W.
PRES. &
PROP. R.O.W.
S.R. 52 STA. 259+29.69 =
MARKET STREET STA. 33+00.00
N 817214.2630
E 1813646.2866
235
240
245
250
255
260
265
204
205
207
208
209
210
211
212
213
214
215
216
217
218
219
220
221
20
25
35
CORPORATION LIMITS
CORPORATION LIMITS
CORPORATION LIMITS